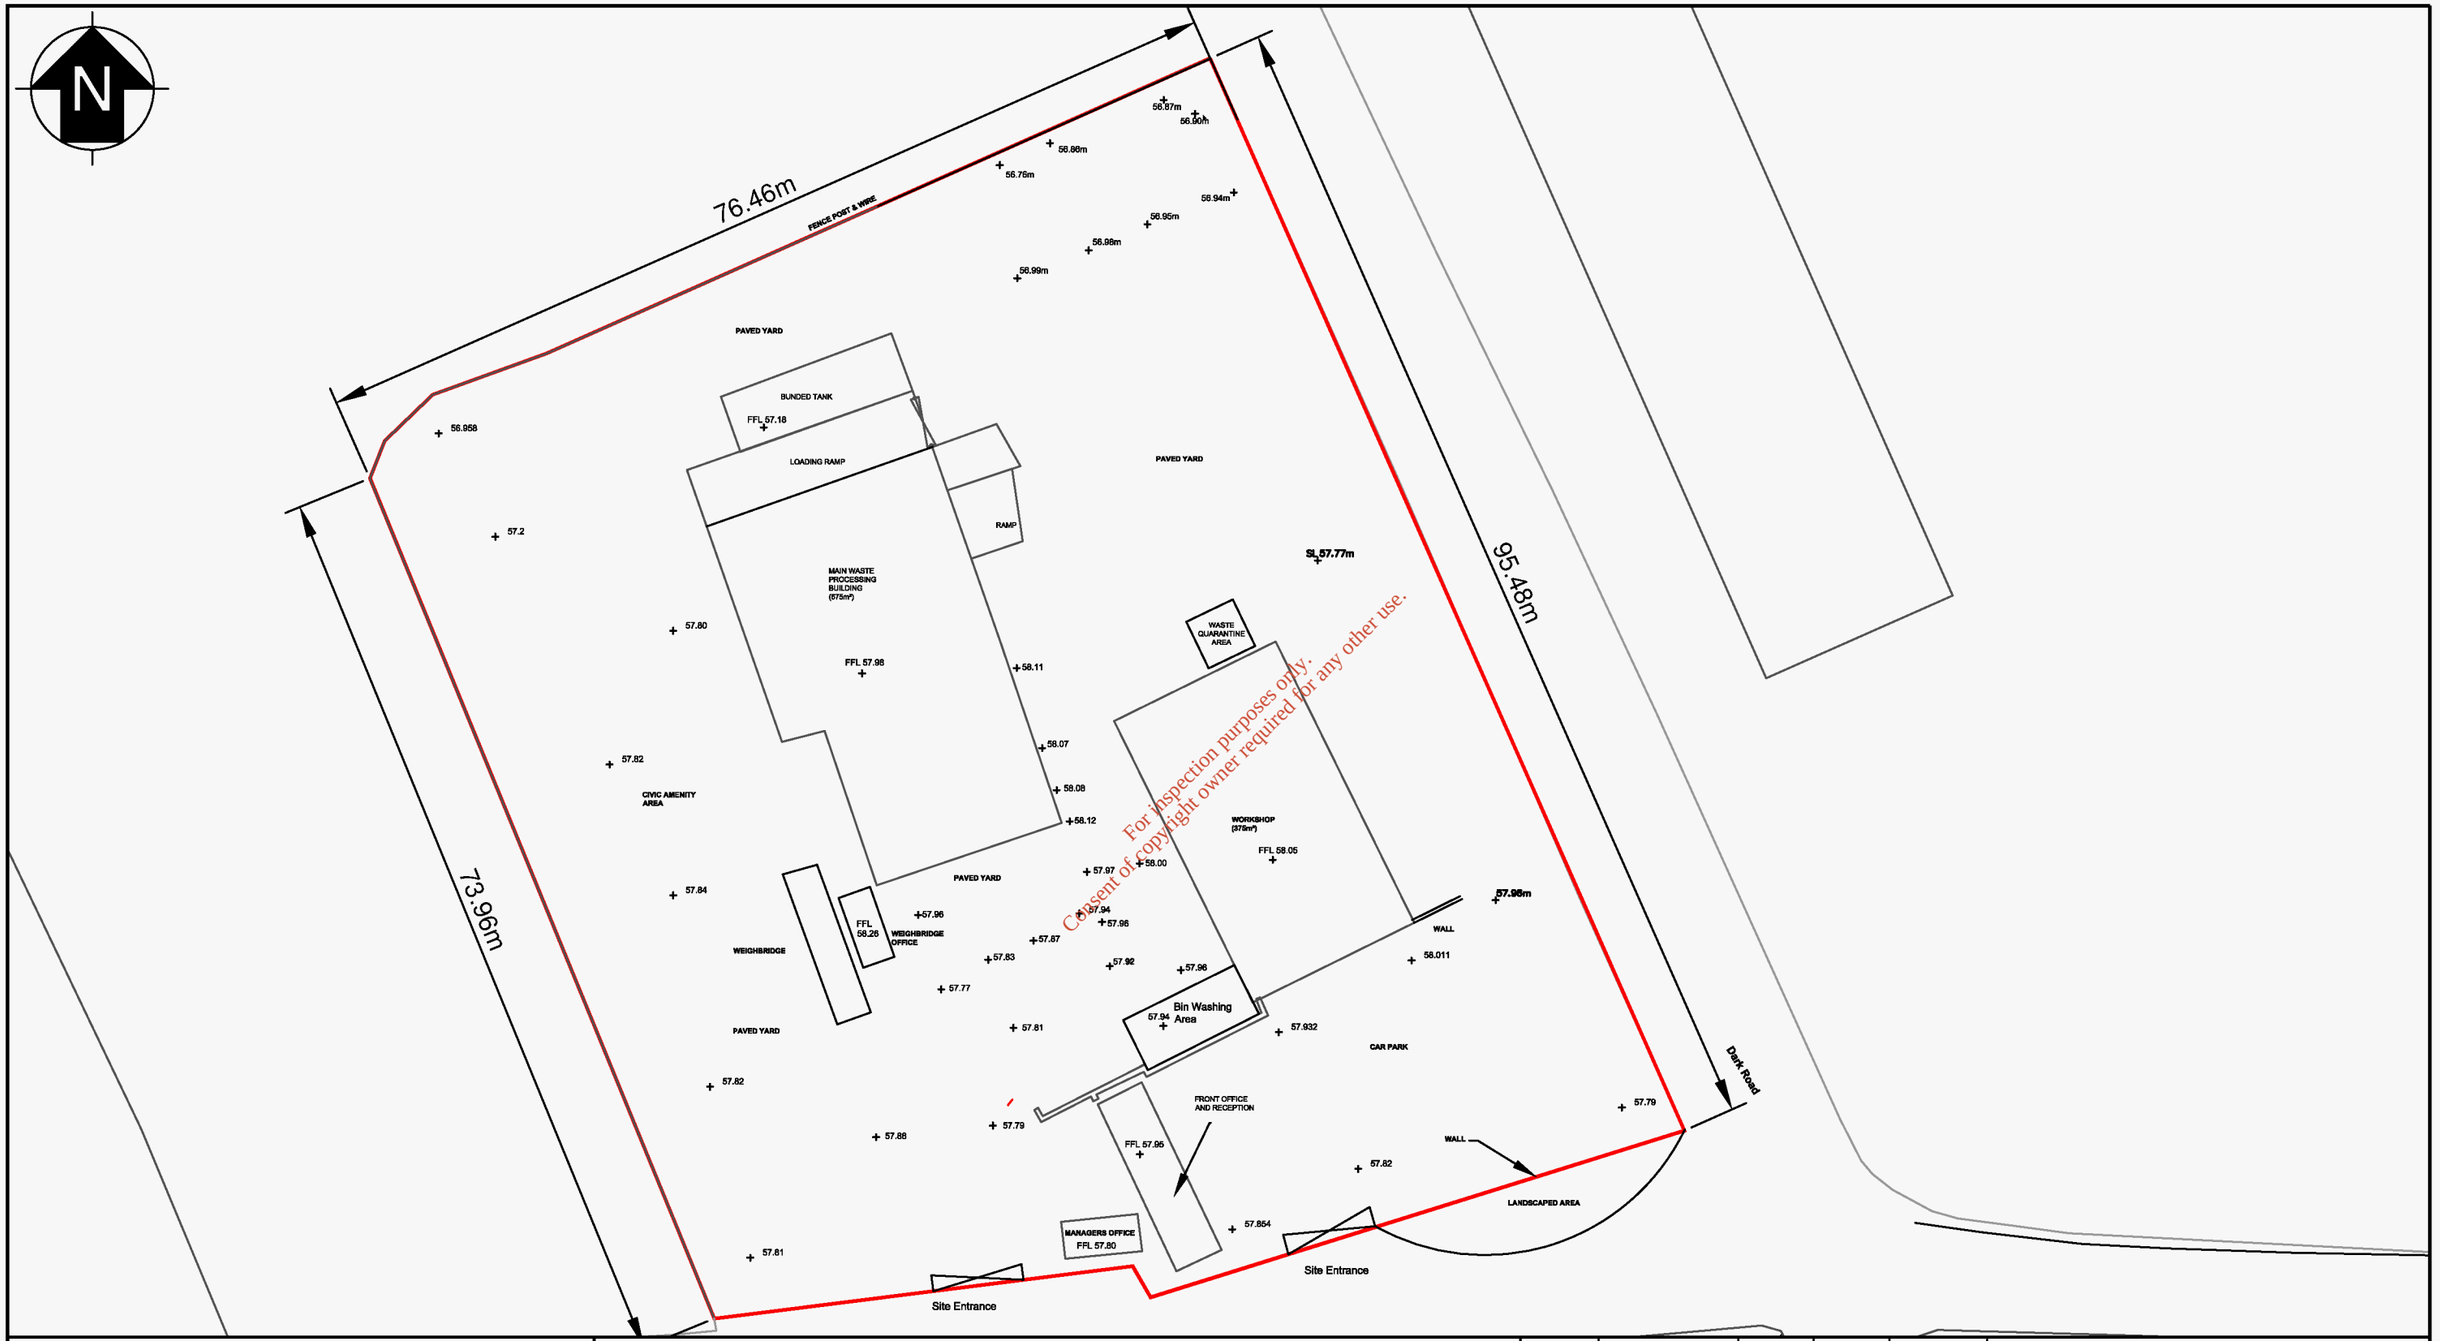

O' Callaghan Moran & Associates.
Unit 15 Melbourne Business Park
Model Farm Road, Cork, Ireland.
Tel. (021) 4345366
email: info@ocallaghanmoran.com

This drawing is the property of O'Callaghan Moran & Associates and shall not be used, reproduced or disclosed to anyone without the prior written permission of O'Callaghan Moran & Associates and shall be returned upon request.

CLIENT	REV	DATE	DRN	CHKD	APP	DRAWING No.
AES Nenagh						CW–AES–14
TITLE						SCALE
Site Layout	A	20/04/18	RP	JOC	JOC	1:250 @ A1

EPA Export 31-10-2018:03:45:44