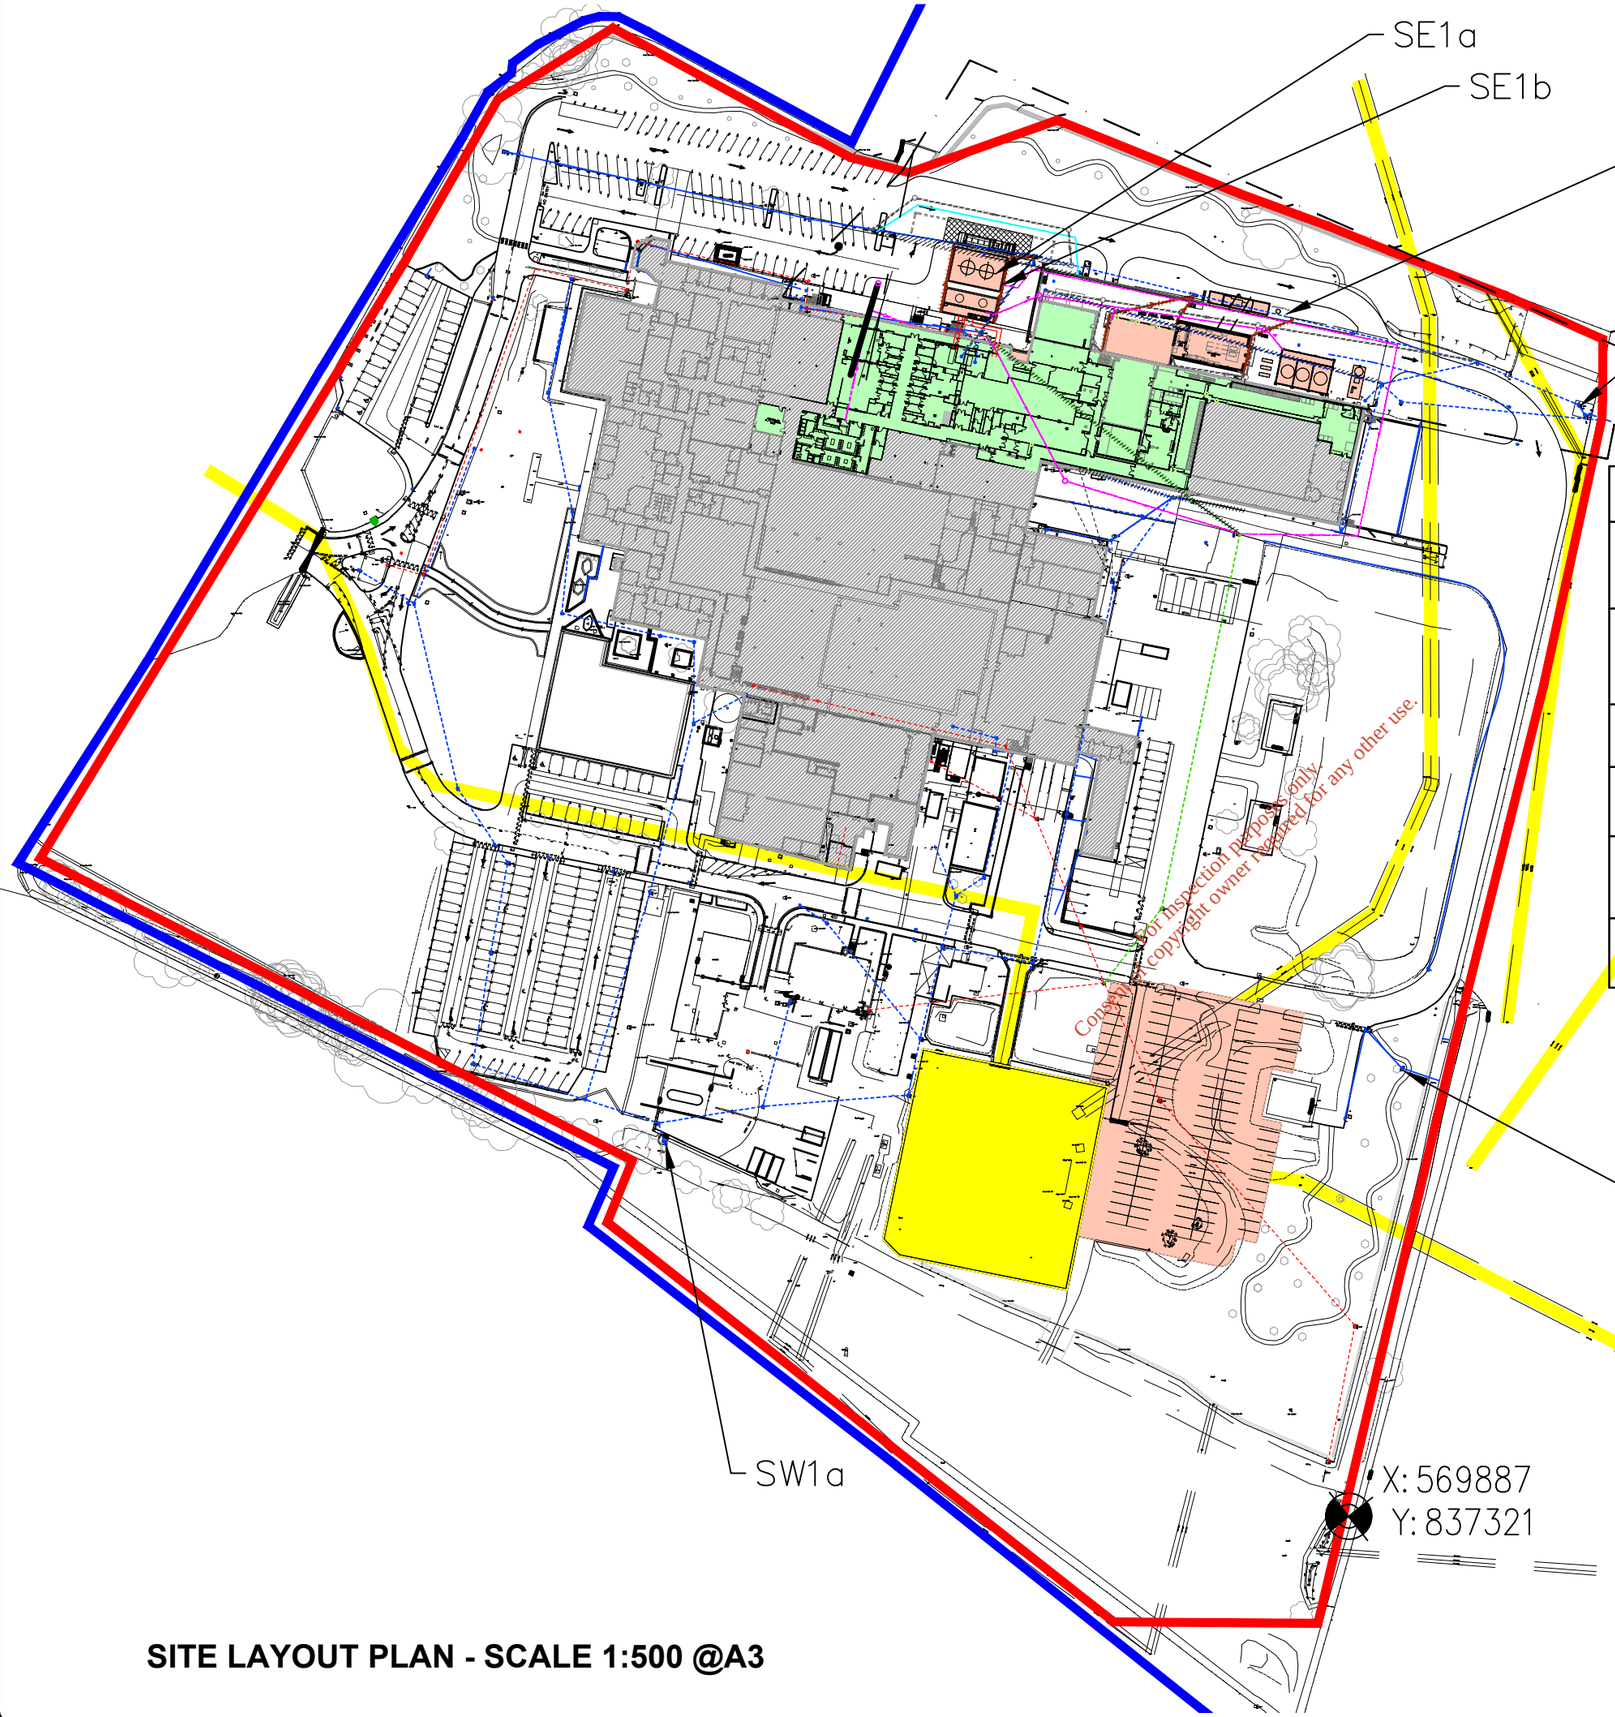

MONITORING POINTS	EASTING	NORTHING
SE1a (IED LICENCE EFFLUENT FLOW MONITOR)	569801	837626
SE1b (IED LICENCE EFFLUENT MONITORING STATION (pH & TEMP)	569803	837625
SW1a (SURFACE WATER MONITORING POINT)	569720	837413
SW2a (SURFACE WATER MONITORING POINT)	569900	837431
SW3a (ROAD TANKER UNLOADING BAY INSPECTION POINT)	569945	837593
SW3B (SURFACE WATER MONITORING POINT)	569874	837616

SITE LAYOUT PLAN - SCALE 1:500 @A3

NORTH INDICATOR

KEYPLAN LOCATION

Notes:

- EXTENT OF LANDS SUBJECT TO PLANNING APPLICATION
- EXTENT OF LANDS IN APPLICANT'S OWNERSHIP
- WAYLEAVE
- NEW STORMWATER DRAINAGE PIPE (SW)
- EXISTING STORMWATER DRAINAGE PIPE (SW)
- EXISTING COMBINED FOUL &TRADE EFFLUENT (FW)
- EXISTING FOUL DRAINAGE PIPE (FW)
- NEW TRADE EFFLUENT PIPE (FW)
- PROPOSED INTEGRATED BIO-CHEMICAL MANUFACTURING FACILITY
- PROPOSED NEW YARD LAYOUT/ ELECTRICAL EXTENSION / ENCLOSURE TO WALLED YARD AND TEMPORARY CONTRACTORS CAR PARK.
- EXISTING FACILITY
- GRID COORDINATE

STATUS

REV	Subject of revision	DRW	CHK	APPROVED	DATE
A	Issued for I.E.D Licence Application				31 Aug 2015

JACOBS®

Merrion House
Merrion Road
Dublin 4
Ireland

Tel: 353+1 269 5666
Fax: 353+1 269 5497
Web: www.jacobs.com

THIS DRAWING AND/OR ITS CONTENTS, INFORMATION AND PRINCIPLES OF DESIGN ARE THE EXCLUSIVE PROPERTY OF JACOBS ENGINEERING AND IS SUBMITTED TO YOU WITH THE AGREEMENT THAT IT IS NOT TO BE REPRODUCED IN ANY MANNER, COPIED OR ADAPTED, NOR IS IT TO BE RELEASED IN PART OR IN WHOLE TO ANY OTHER FIRM OR INDIVIDUAL FOR ANY OTHER PURPOSE, EXCEPT BY WRITTEN AGREEMENT WITH JACOBS ENGINEERING. ACCEPTANCE OF THIS DRAWING WILL BE CONSTRUED AS AN AGREEMENT TO THIS STATEMENT.

PROJECT
AbbVie
Trinity BT
Ballytivnan, Sligo
Ballytivnan, Sligo

LOGO
abbvie

DRAWING TITLE
I.E.D Licence Application
Monitoring Points

CADFILE REF	DWG SCALE	PLOT SCALE	STARTED BY	START DATE
99B04P0006.DWG	1:500	1:1		

PROJECT NO	DRAWING NO	REVISION
76635800	99/B.04P/0006	B

[Metric A3: 420x297] DO NOT SCALE, THIS DRAWING WAS GENERATED USING CAD AND MUST NOT BE ALTERED MANUALLY

Consent of copyright owner required for any other use.
For inspection purposes only.
EPA Export 19-01-2019:03:26:37