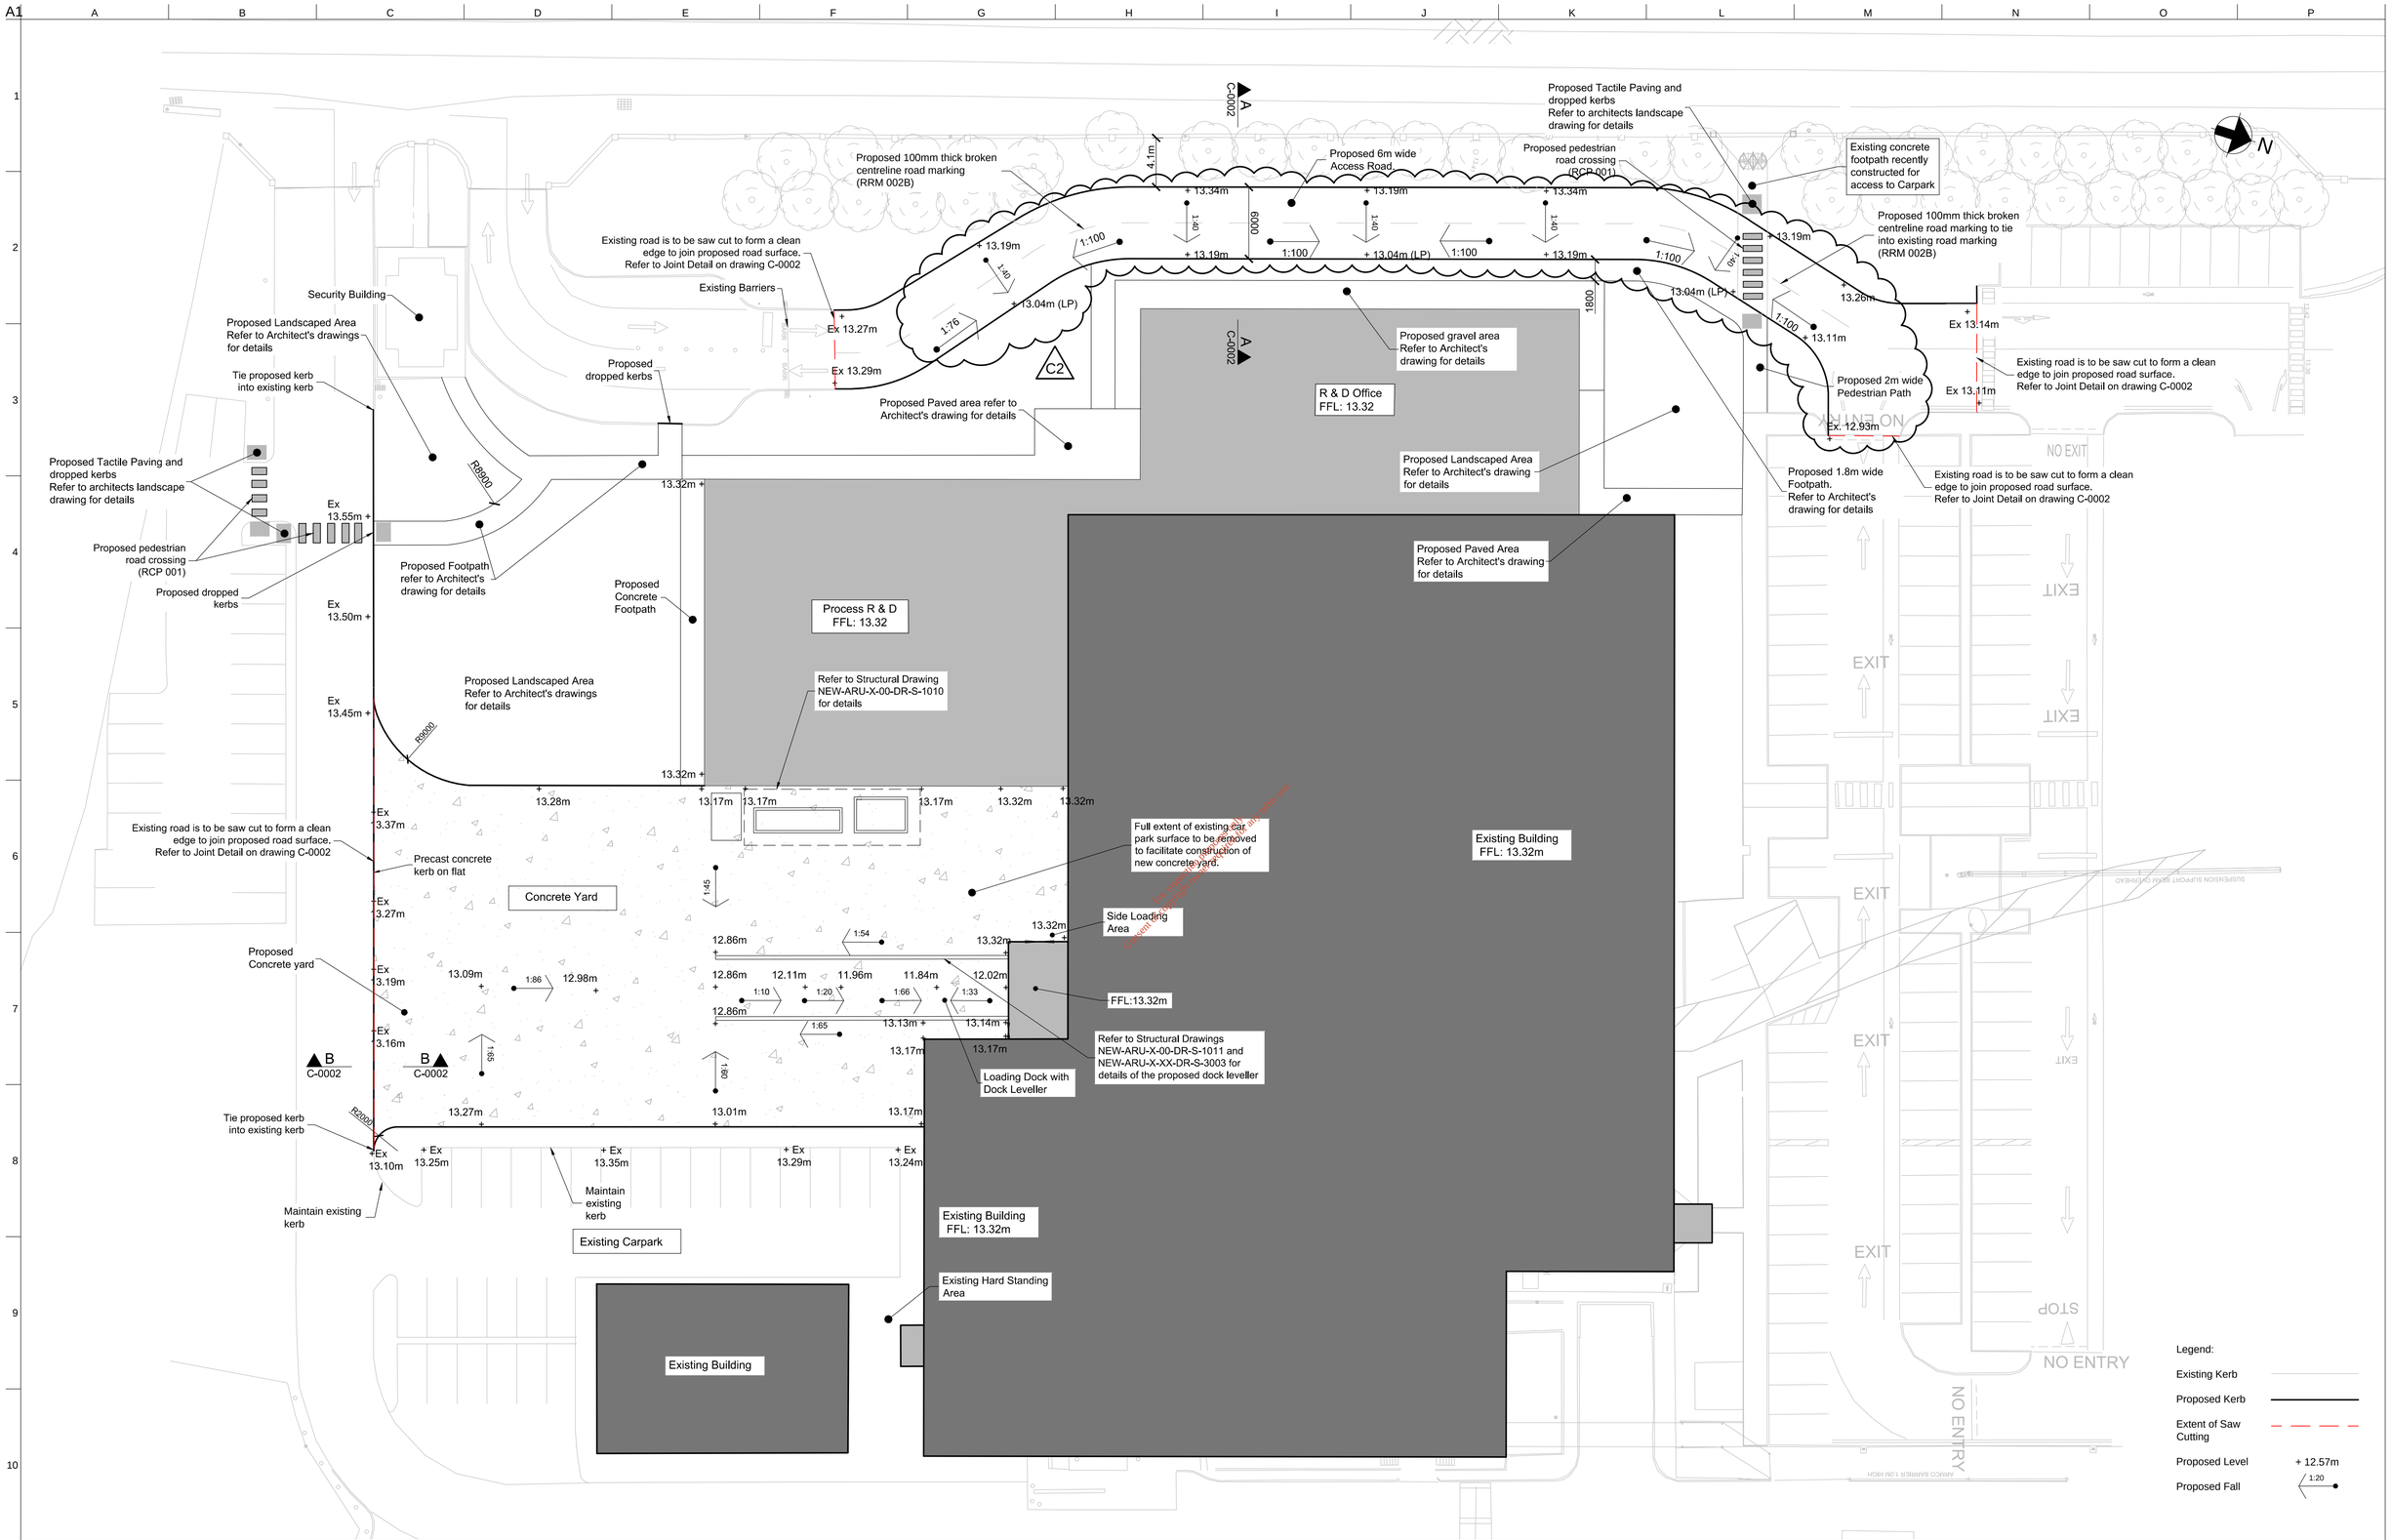

Notes:

1) All levels relate to Malin Head O.D. as surveyed by Murphy Surveying Ltd. dated September 2015.

2) All road markings and signage to comply with the "Traffic Signs Manual"(TSM) published by the Department of Transport 2010
All thermoplastic road marking to be in accordance with the specification.

3) All levels shown are in metres.

4) Please refer to drawing NEW-ARU-X-XX-DR-C-0002 for proposed road, yard and pavement buildups.

5) Min. road cross fall of 1:40 u.n.o.

Rev	Date	By	Chkd	Appd
C2	24/01/17	D.F.	J.B.	J.MacC.
Revised Access Road Levels				
C1	16/12/16	D.F.	J.B.	J.MacC.
Issued for Construction				

ARUP
One Albert Quay
Cork, Ireland
Tel +353 (0)21 427 7670 Fax +353 (0)21 427 2345
www.arup.com

Client
Wyeth Nutritionals Ireland
Wyeth Nutrition

Project Title
New Card

Drawing Title
Proposed Road & Truck Paving Layout

Scale at A1: 1:250
Role: Site Infrastructure
Suitability: Construction
Arup Job No: 233421- 03
Rev: C2
Name: NEW-ARU-X-XX-DR-C-0001

Do not scale

© Arup

EPA Export 01-02-2019:03:30:41