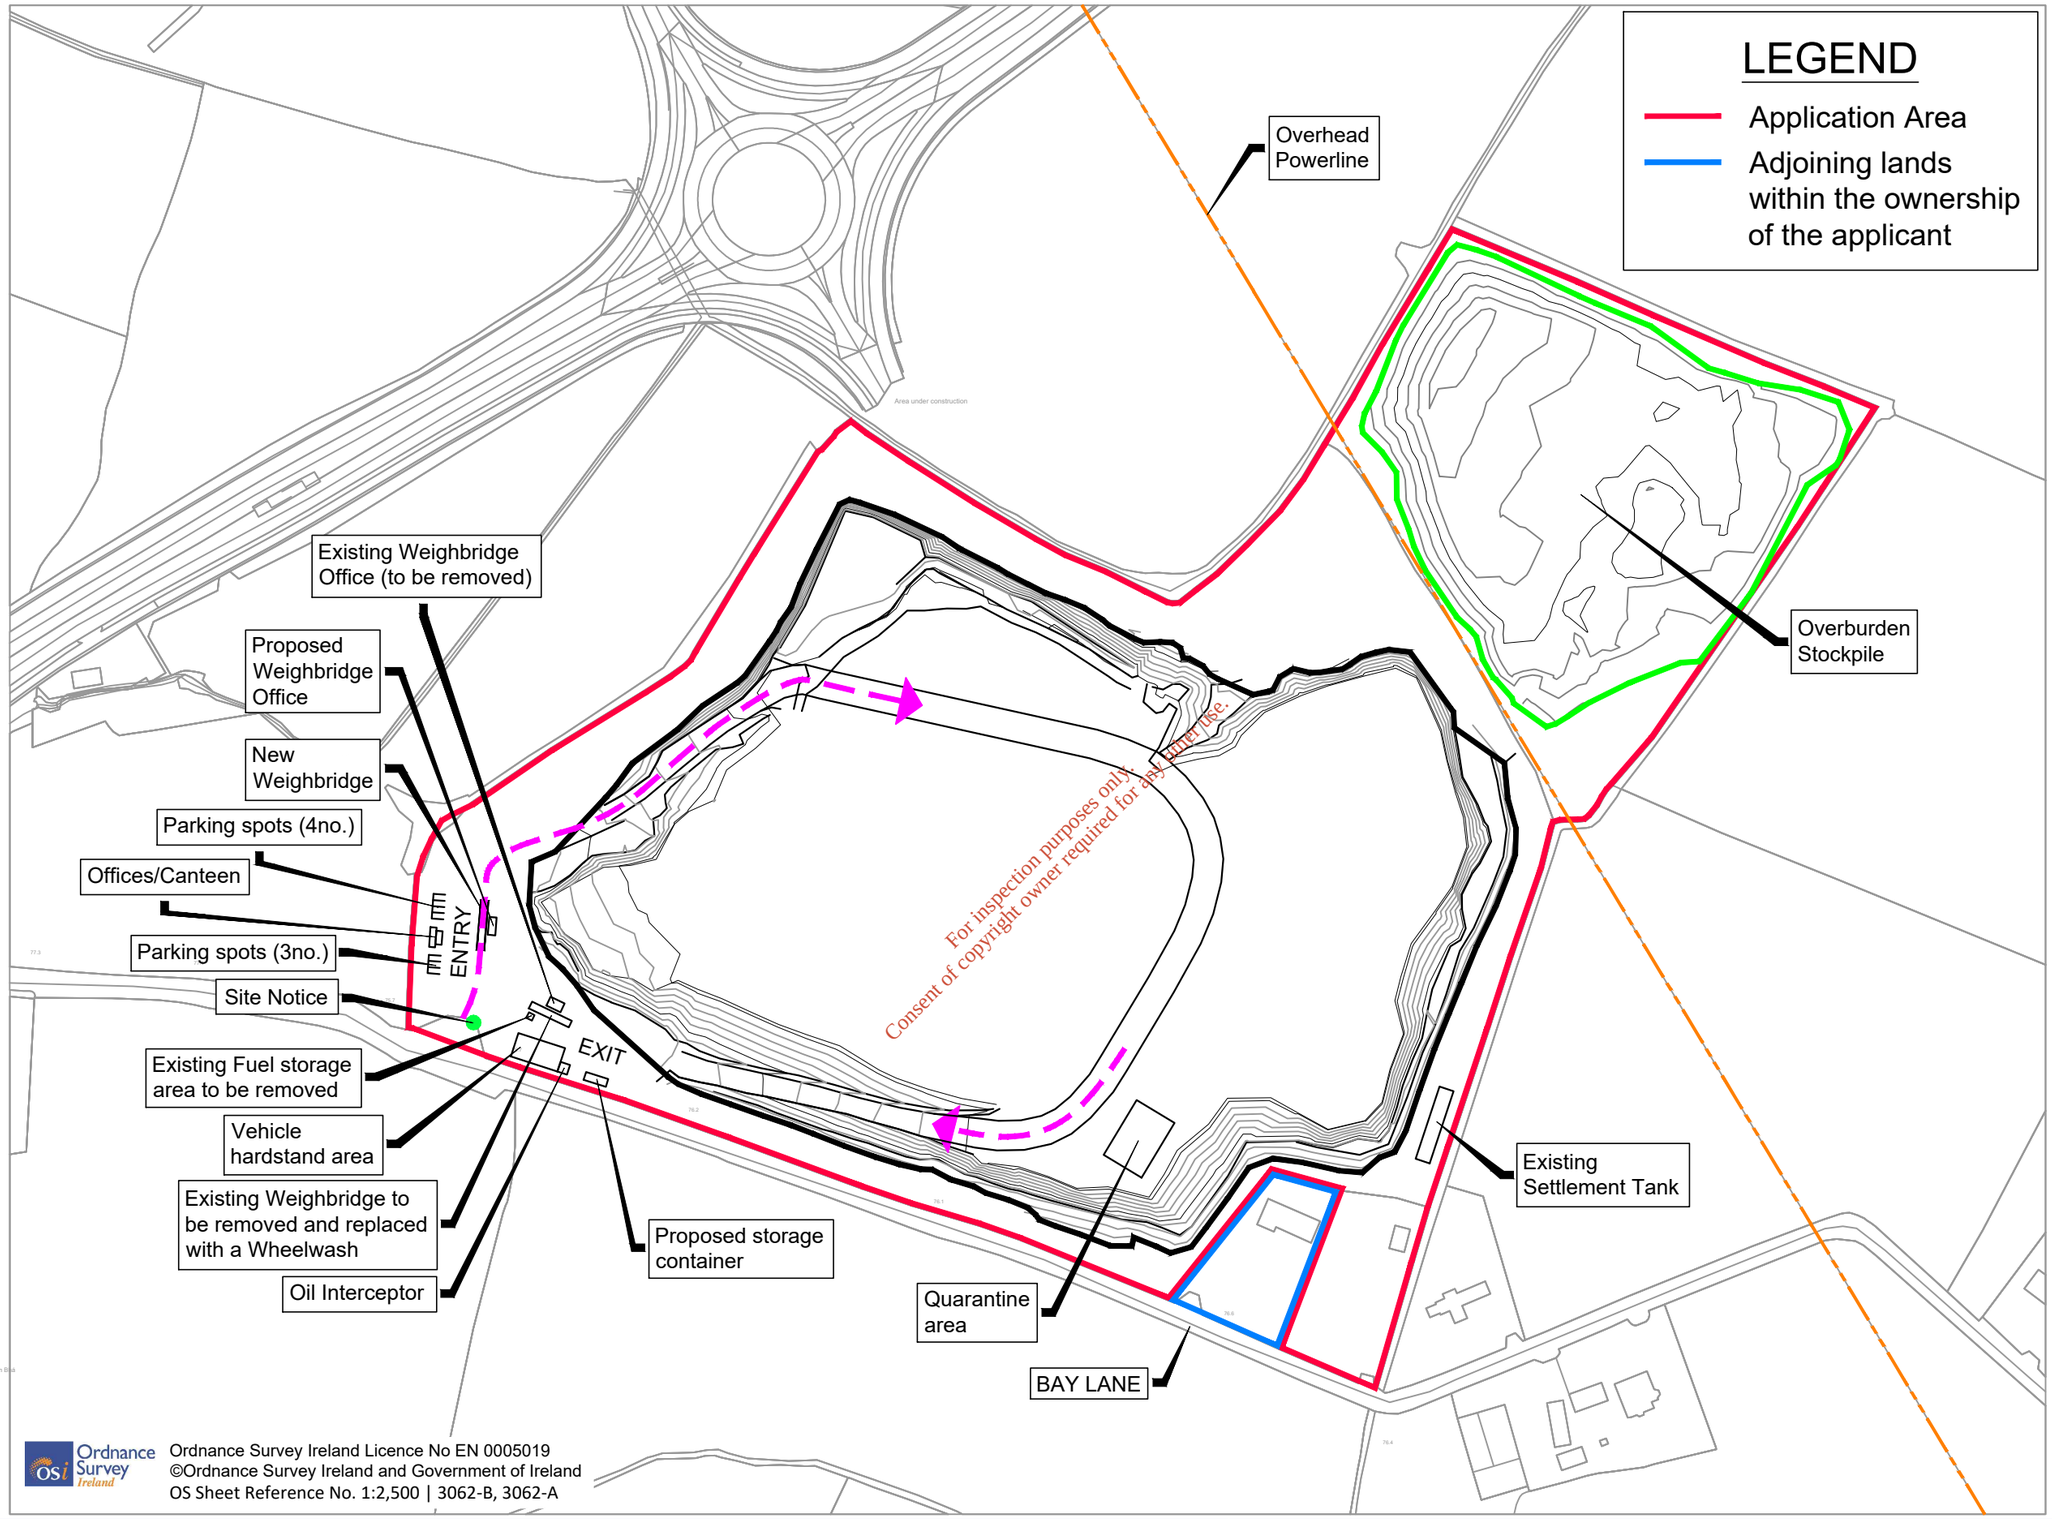

Client

General Notes

(i) This drawing is the property of RPS Consulting Engineers, it is a confidential document and must not be copied, used, or its content divulged without prior written consent.

(ii) All Levels refer to Ordnance Survey Datum, Malin Head.

(iii) DO NOT SCALE, use figured dimensions only, if in doubt ask.

(iv) Hard copies, dwf and pdf will form a controlled issue of the drawing. All other formats (dwg etc) are deemed to be an uncontrolled issue and any work carried out based on these files is at the recipients own risk. RPS will not accept any responsibility for any errors from the use of these files, either by human error by the recipient, listing of the un-dimensioned measurements, compatibility with the recipients software, and any errors arising when these files are used to aid the recipients drawing production, or setting out on site.

No.	Date	Dsn. / Chk.	Amendment / Issue	App
F01	Mar'19	RH / CMG	FINAL ISSUE	CMG
D01	Feb'19	RH / CMG	DRAFT ISSUE	CMG

RPS
West Pier Business Campus
Dun Laoghaire
Co Dublin
T +353 1 4882900
F +353 1 2835676
W www.rpsgroup.com/ireland
E ireland@rpsgroup.com

Drawn	RH
Checked	CMG
Approved	CMG
Date	Feb. 2019
Scale	NTS @ A1 1:2500 @ A3

Project
BAY LANE SOIL RECOVERY FACILITY

Title
DRAWING 4
PROPOSED SITE PLAN LAYOUT

Job No.	File Ref.	Drg. No.	Rev.
MDR1499	MDR1499DG0004F01.dwg	DG0004	F01

EPA Export 11-04-2019:03:37:19

R:\MDR1499 - Bay Lane Proposed Recovery Facility\0.0 Drawings\EPA WL application drawings\MDR1499DG0004F01.dwg