PREVIOUS PLANNING REFERENCE 19/440

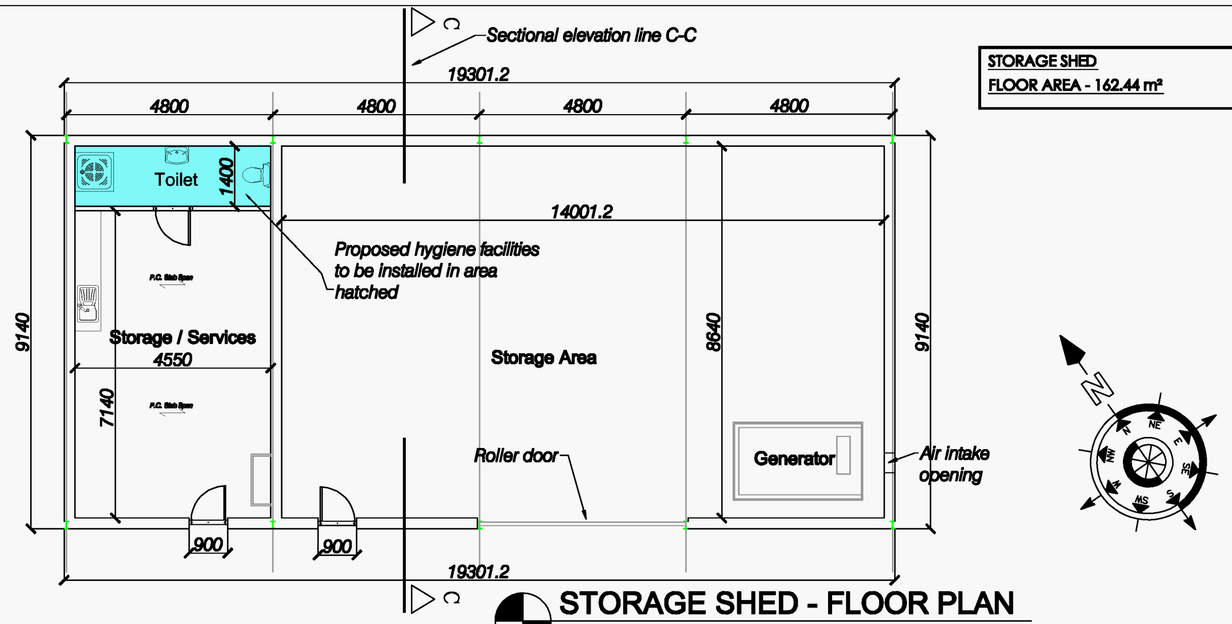

STORAGE SHED
FLOOR AREA - 162.44 m²

STORAGE SHED - FLOOR PLAN
Scale 1:100

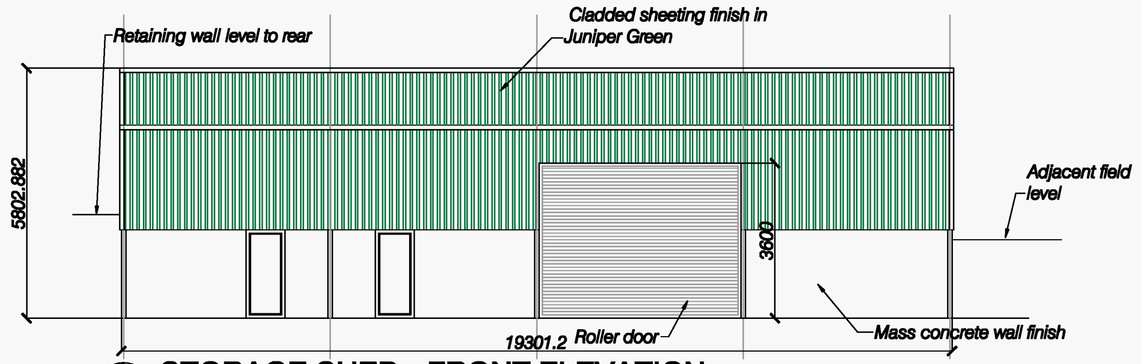

STORAGE SHED - FRONT ELEVATION
Scale 1:100

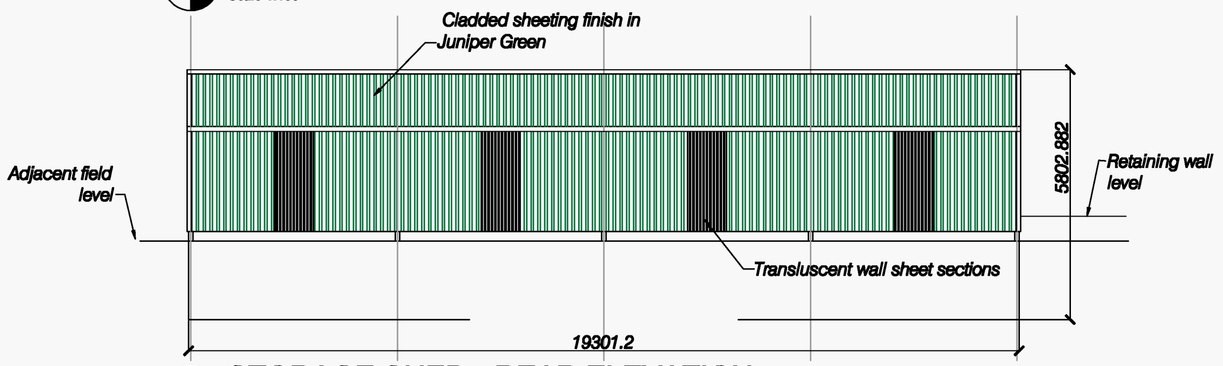

STORAGE SHED - REAR ELEVATION
Scale 1:100

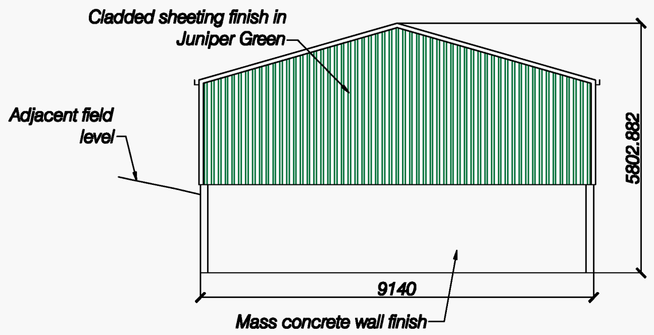

STORAGE SHED - SIDE ELEVATION 01
Scale 1:100

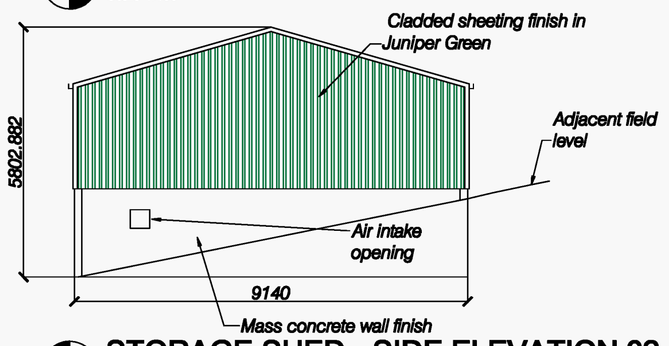

STORAGE SHED - SIDE ELEVATION 02
Scale 1:100

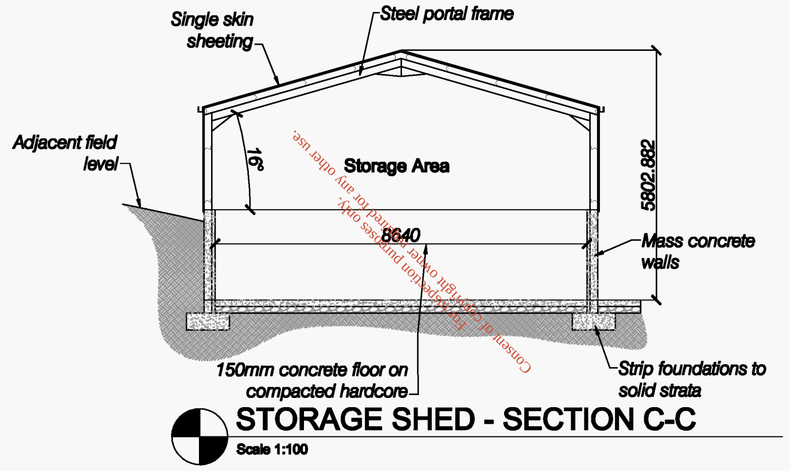

STORAGE SHED - SECTION C-C
Scale 1:100

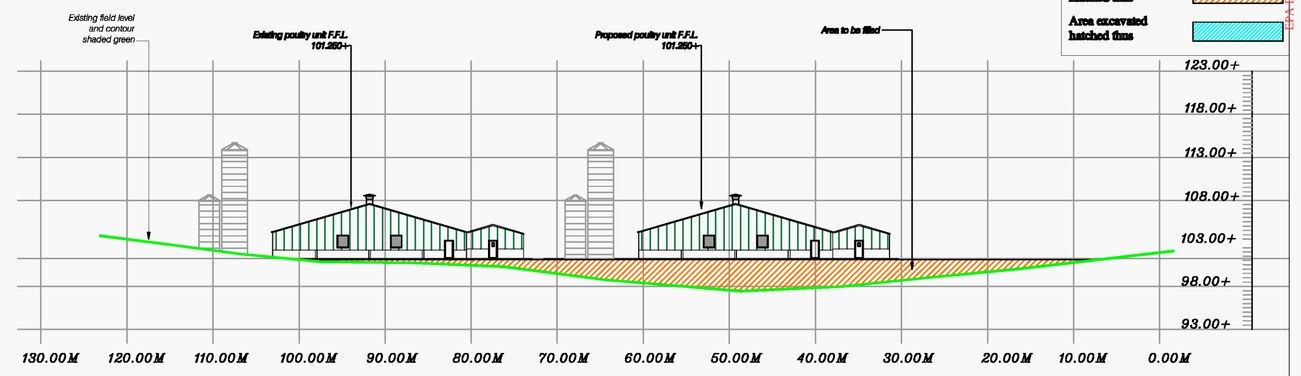

SITE SECTION LINE 1-1
Scale 1:500

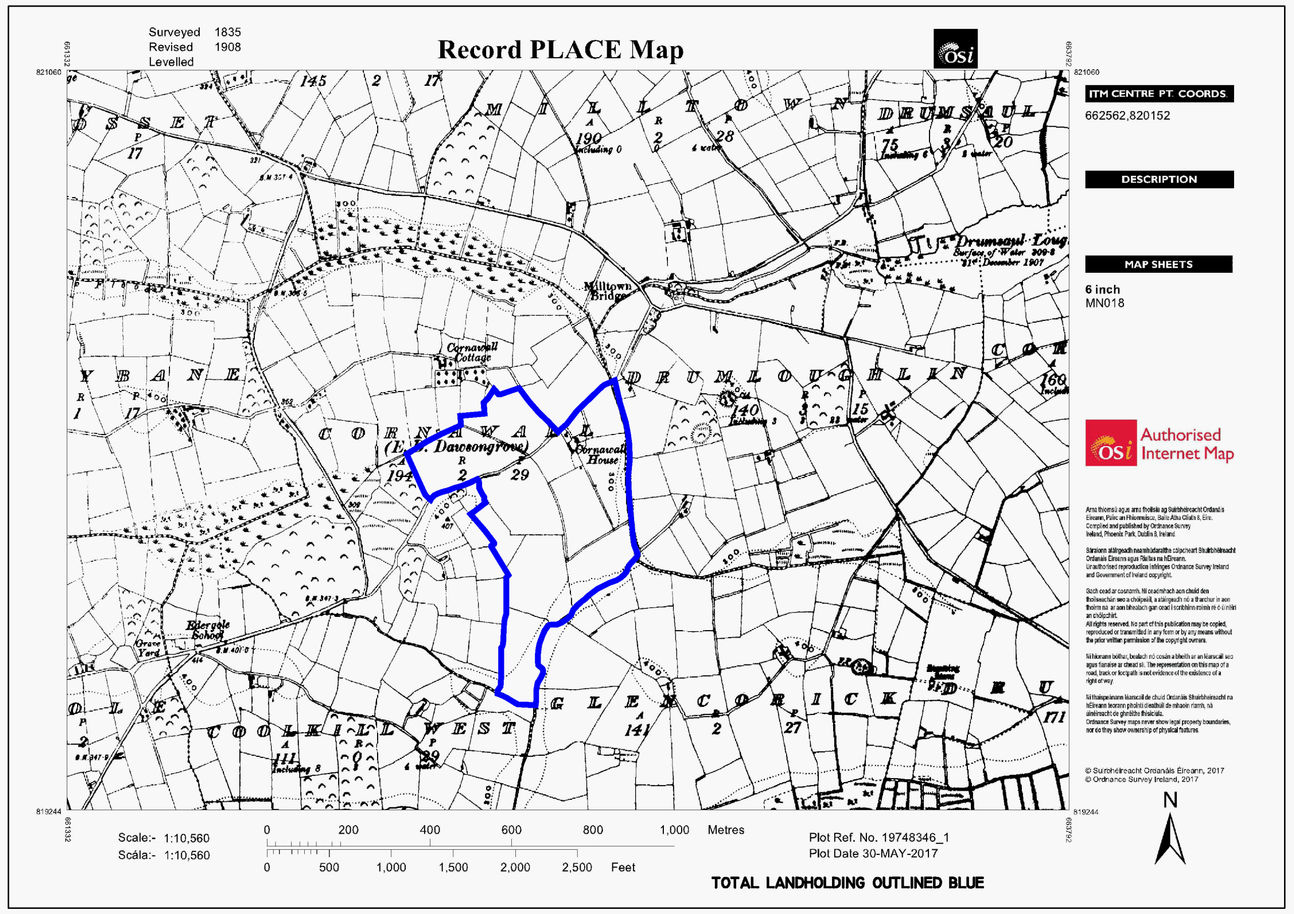

TOTAL LANDHOLDING MAP
Scale 1:2500

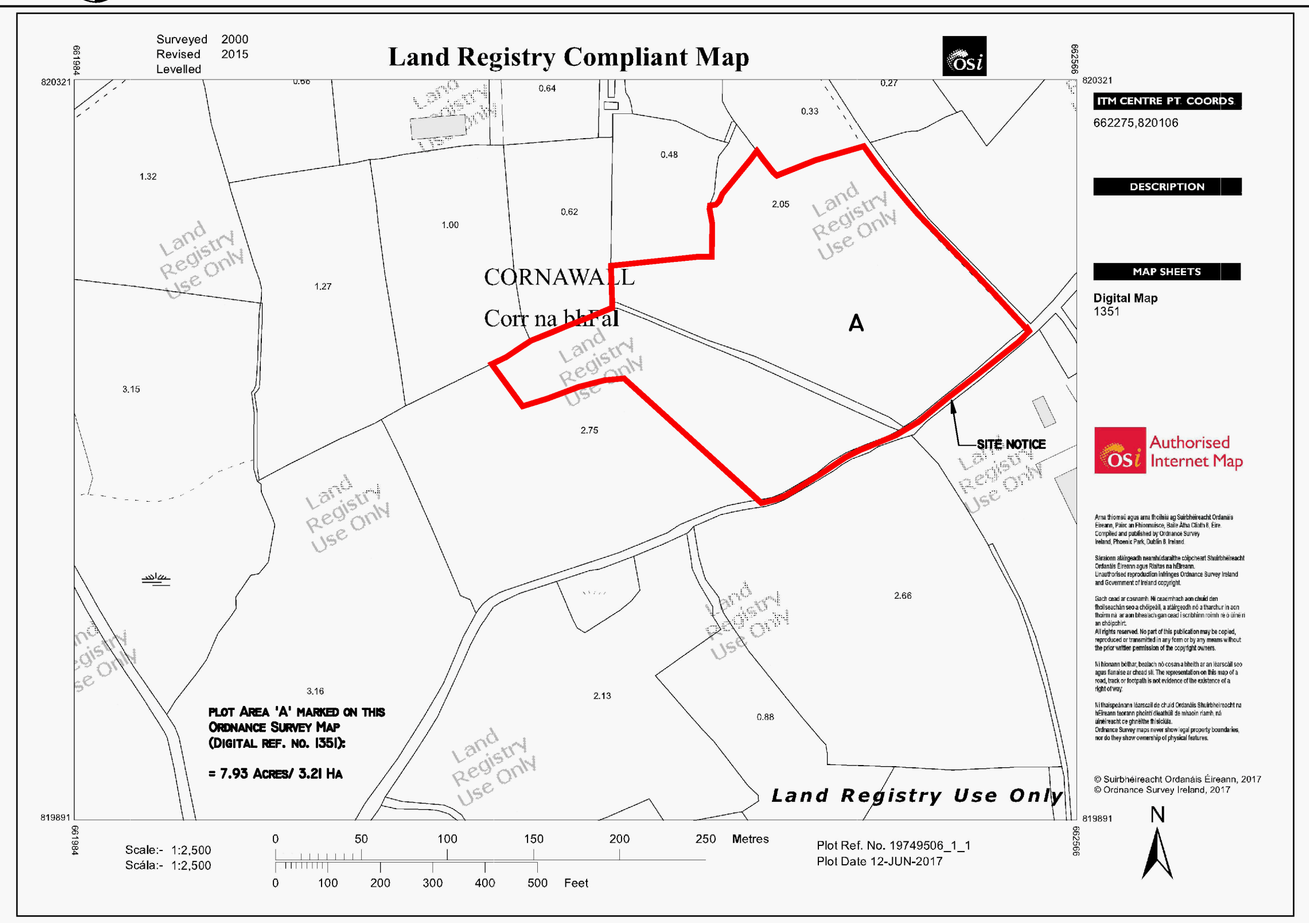

SITE LOCATION MAP
Scale 1:2500

FOR PLANNING PURPOSES ONLY

1. Read in conjunction with Engineers and other Contract Drawings and with Specification.
2. Refer to title block for remit of information on this drawing.
3. All works to comply with current Building Regulations.
4. Any anomalies between drawings and/or specification, to be referred to Architect for clarification. IF IN DOUBT... ASK.
5. Do not scale from drawing.
6. Use figured dimensions only.
7. All dimensions to be checked on site prior to commencement of works.
8. This drawing is copyright protected.
9. This drawing is for Planning Purposes only.

COPYRIGHT RESERVED - THIS DRAWING IS NOT TO BE USED FOR A PURPOSE OTHER THAN THAT FOR WHICH IT HAS BEEN ISSUED BY MICHAEL HETHERTON ARCHITECTURAL AND ENGINEERING SERVICES. NOR IS IT TO BE COPIED OR REPRODUCED IN ANY MANNER WITHOUT PRIOR WRITTEN CONSENT.

Michael Hetherton Arch. & Eng. Services Ltd.
Unit 3, Cavan Street, Oldcastle, Co Meath.
Phone 049 - 8542841 Mobile 086 - 8542828
Fax 049 - 8529969 E-mail: oldcastle@eircom.ie

CLIENT: Sammy Wilkin

PROJECT: Proposed poultry unit development, lands infill, installation of hygiene facilities, on site wastewater treatment system and ancillary site works at Cornawall, Rockorry, Co. Monaghan

DATE: 21-03-2020

REV	DRAWN	CHECKED	APPROVED
00	D. MCGIVNEY	M. HETHERTON	J. ANDERSON

DRAWING No.: SAMMY_WILKIN_POULTRY_A1_003

TITLE: STORAGE SHED TO BE FITTED WITH HYGIENE FACILITIES, MAPPING, SITE SECTION

SCALES: 1:2500@A1 1:10560 @A1 1:100@A1