EPA Export 02-09-2020:04:35:29

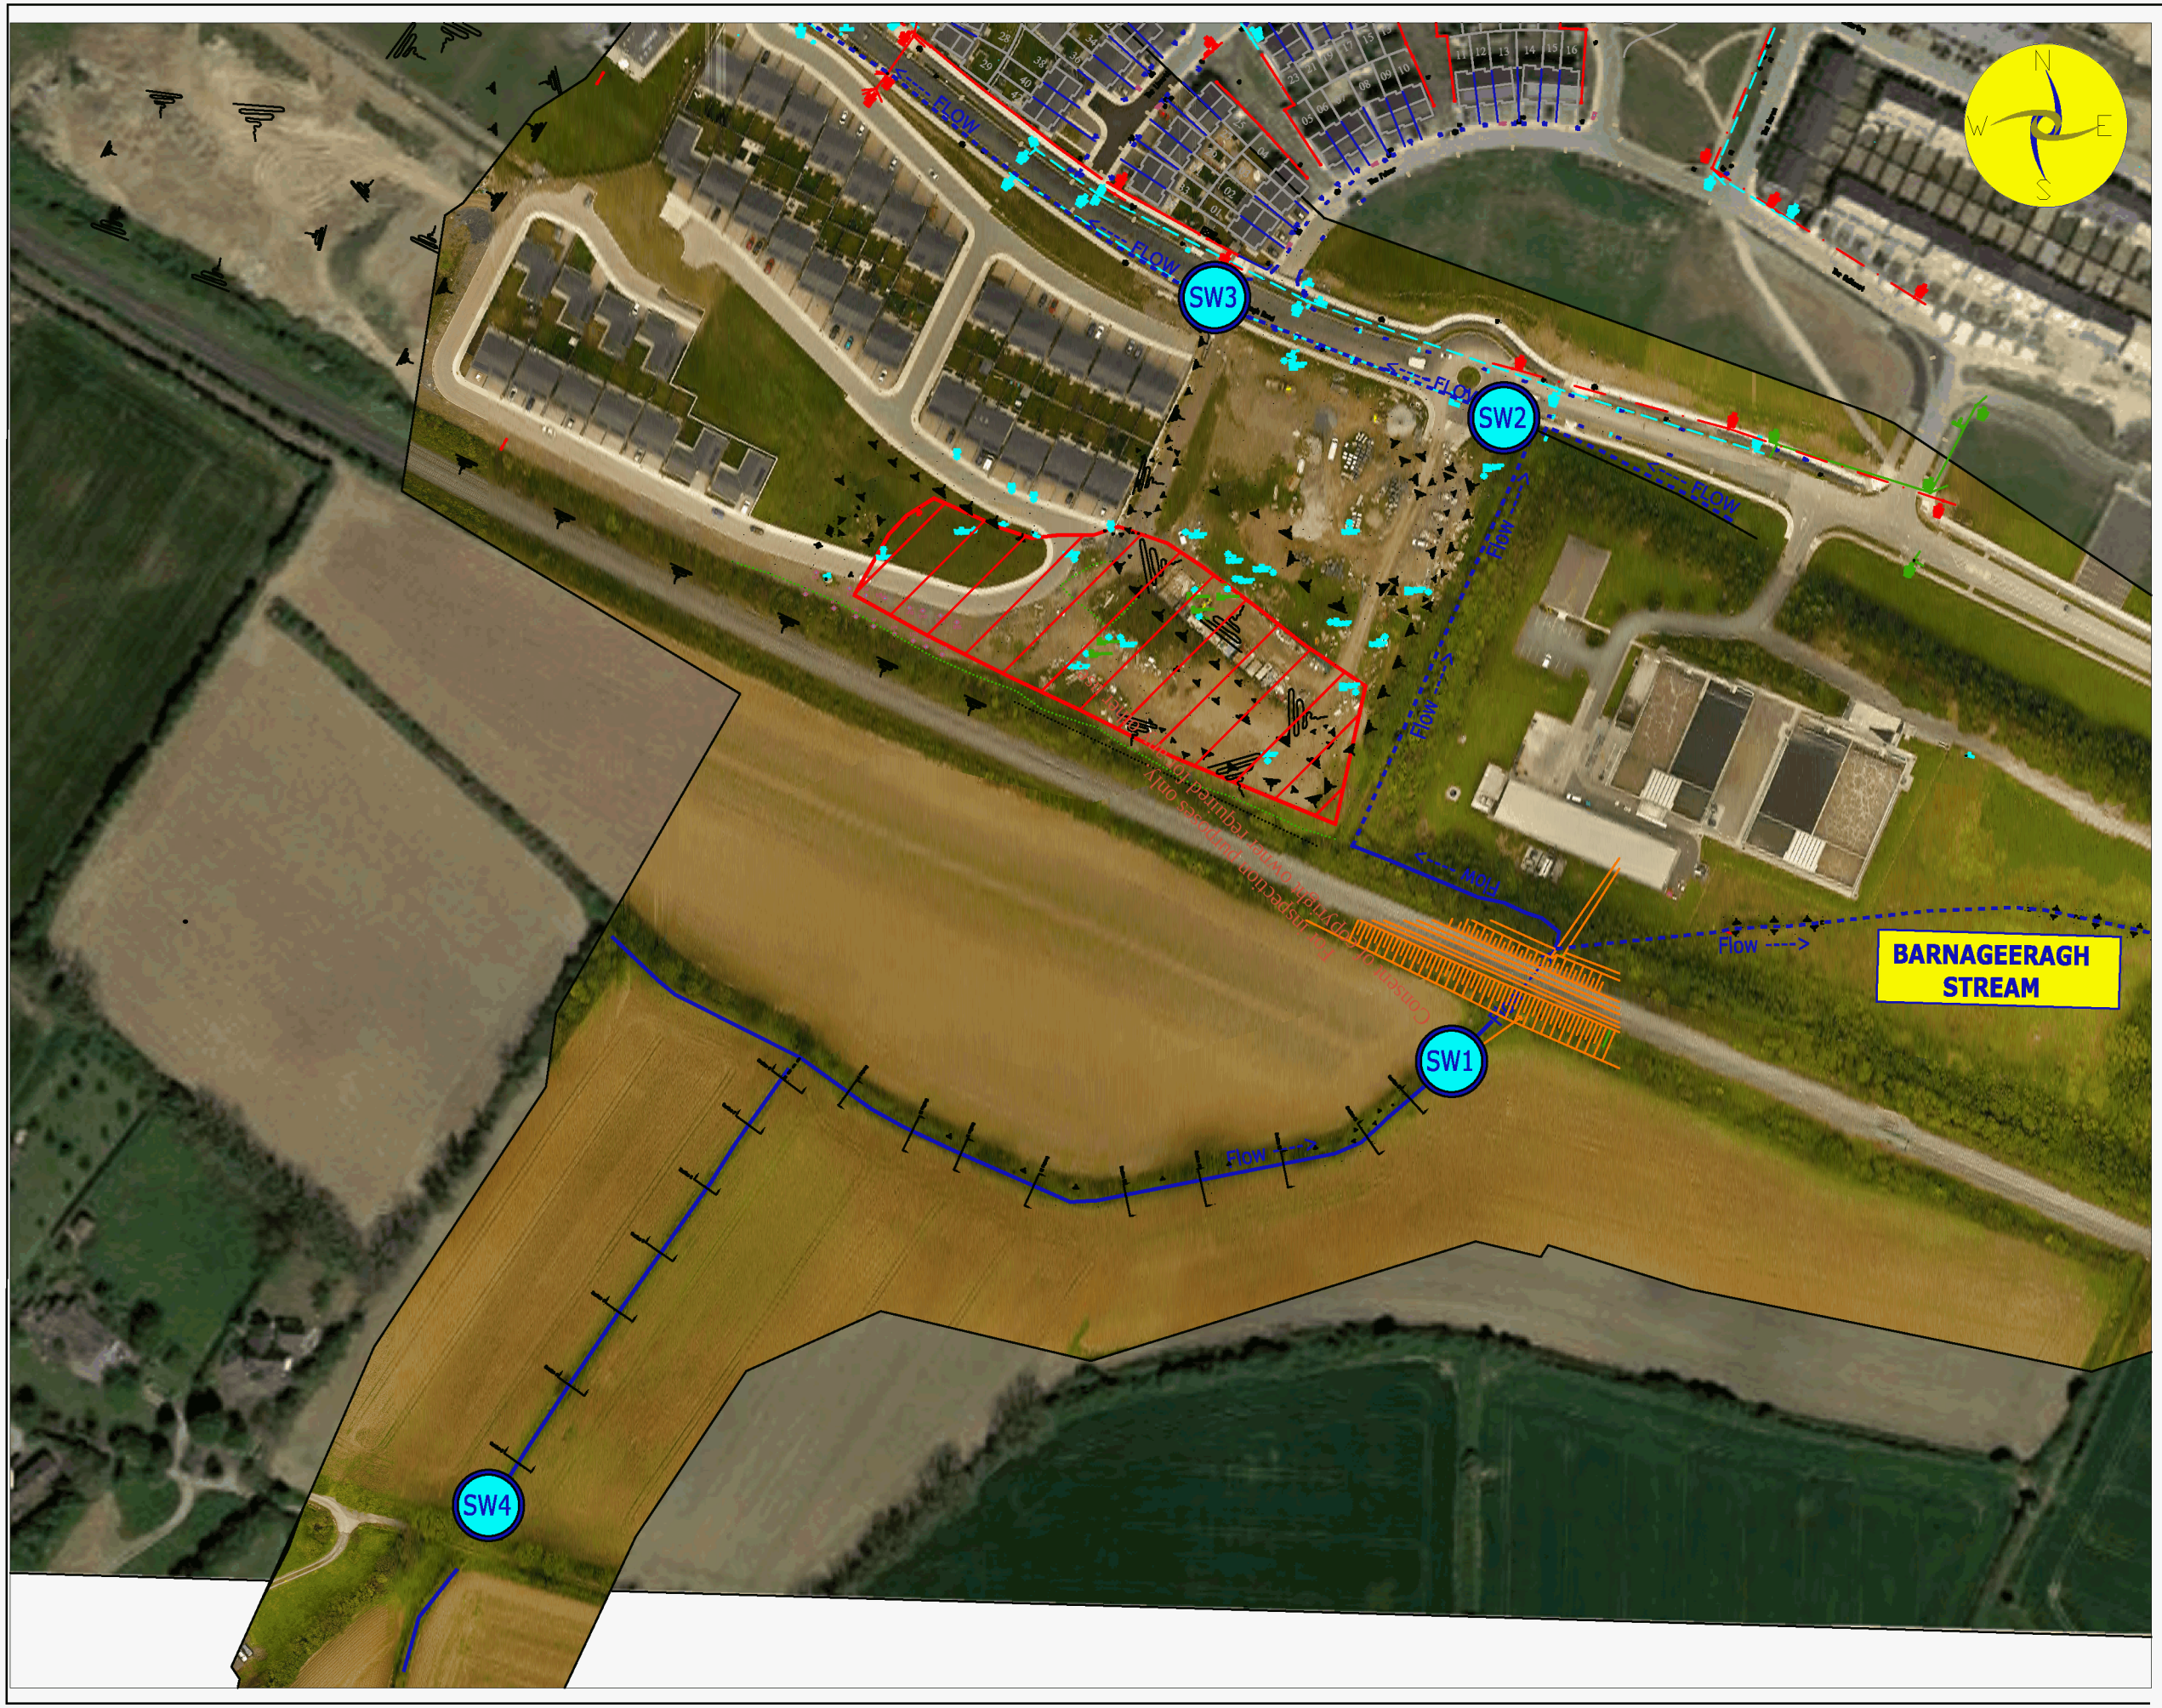

LEGEND

SITE BOUNDARY

Route of Re-routed Stream (aboveground)

Route of Re-routed Stream (underground)

SW4 — Location of Surface Water Monitoring Points (Upgradient & downgradient)

Issue	Date	Description	By	Chkd.

Client: Winsac Ltd.

Project: Phase II Site Investigation & Landfill Gas Survey, Barnageeragh Cove, Skerries, County Dublin

Title: Site Hydrology & Location of Surface Water Monitoring Points

Scale: 1:2,000@A3

Prepared by:	Checked:	Date:
P.MCC	P.M.	20-08-18

Project Director: P.MULROY

MULROY environmental

No part of this document may be reproduced or transmitted in any form or stored in any retrieval system of any nature without the written permission of the Consulting Engineering as copyright holder except as agreed for use on the project for which the document was originally issued.

Drawing No.: Figure 11

Issue: 0