Planning Pack Map

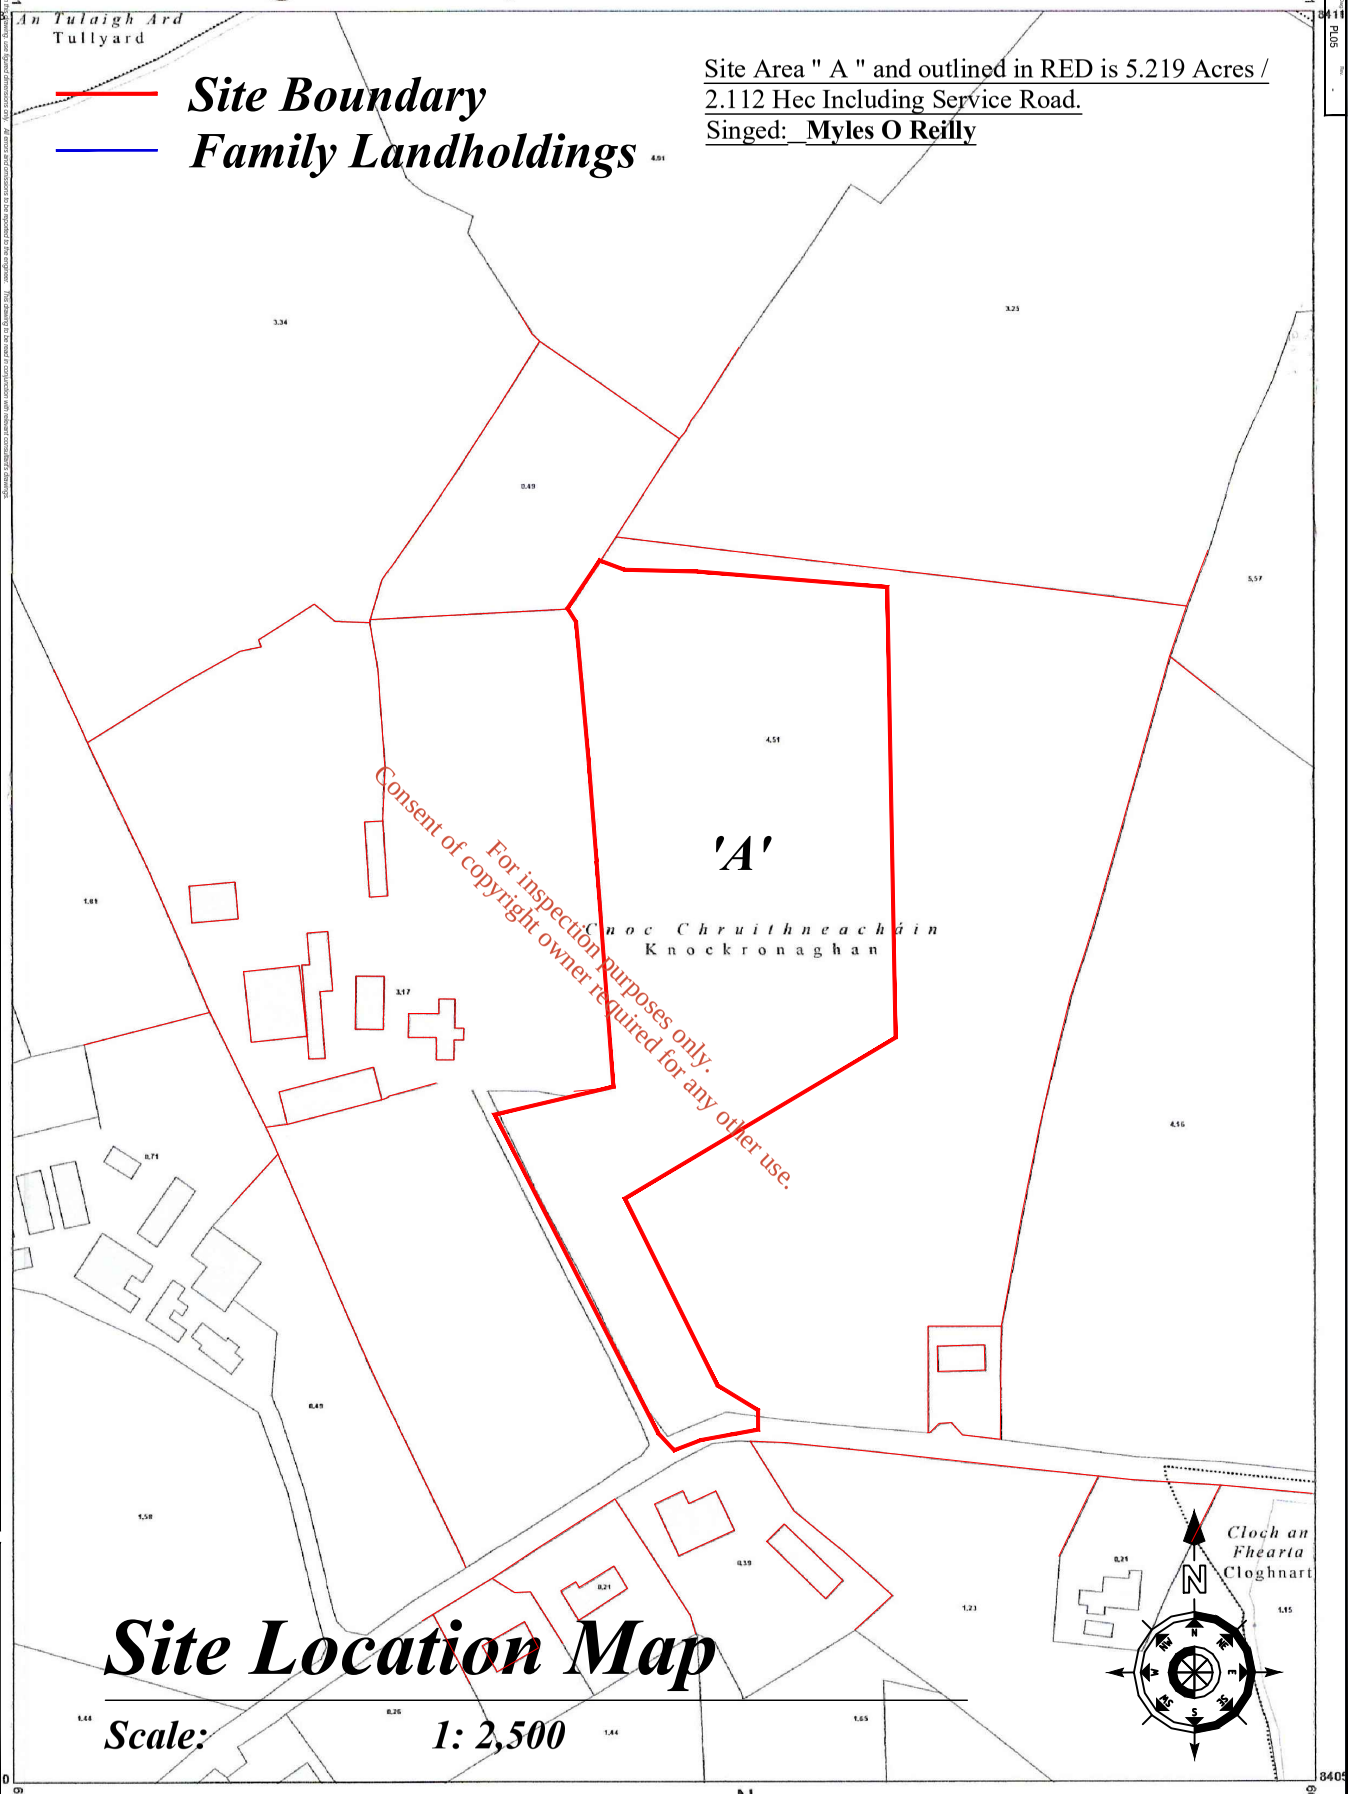

Site Location Map

Scale: 1: 2,500

0 20 40 60 80 Metres

0 30 60 90 120150 Feet

N

OUTPUT SCALE: 1:2,500

CENTRE COORDINATES:
ITM 666546,840822

PUBLISHED: 27/04/2018

ORDER NO.: 50005235_1

MAP SERIES: 1:5,000

MAP SHEETS: 0921

CAPTURE RESOLUTION:
The map objects are only accurate t
resolution at which they were captur
Output scale is not indicative of data
scale.
Further information is available at:
http://www.osi.ie; search 'Capture R
LEGEND:
http://www.osi.ie; search 'Large Sca

D AND PUBLISHED BY: Survey Ireland, ark,

All rights reserved.
No part of this publication may be copied, reproduced or transmitted in any form or by any means without the prior written permission of

Ordnance Survey maps never show legal property boundaries, nor do they show ownership of physical features.

NOTES:

No.	Date	Description
A	12.02.18	MOR
B		ABCDEFGHIJ
C		
D		
E		

MOR MO'Reilly CIVIL ENGINEERING
ARCHITECTURAL&CIVIL DESIGN GPS & TOPOGRAPHIC SURVEYING SETTING-OUT
Crubbery, Cavan, Co. Cavan T: 0877321970 E: morreillycivilengr@hotmail.com

Client: P McCarron
Project: Proposed construction of 5no. Poultry Houses and all ancillary Site works at Knockronaghan Co. Monaghan
Drawing Title: Site Location Plan
Date: 25-04-2018 Drawn: MOR Checked: MOR
Scale: 1:2500 Project No: 2018-029 Rev: P05
Status: Planning Size: A3

This drawing or design may not be reproduced without permission

2018-029 04 11 PL05

EPA Export 16-09-2021:02:50:41