SITE DRAINAGE MAP

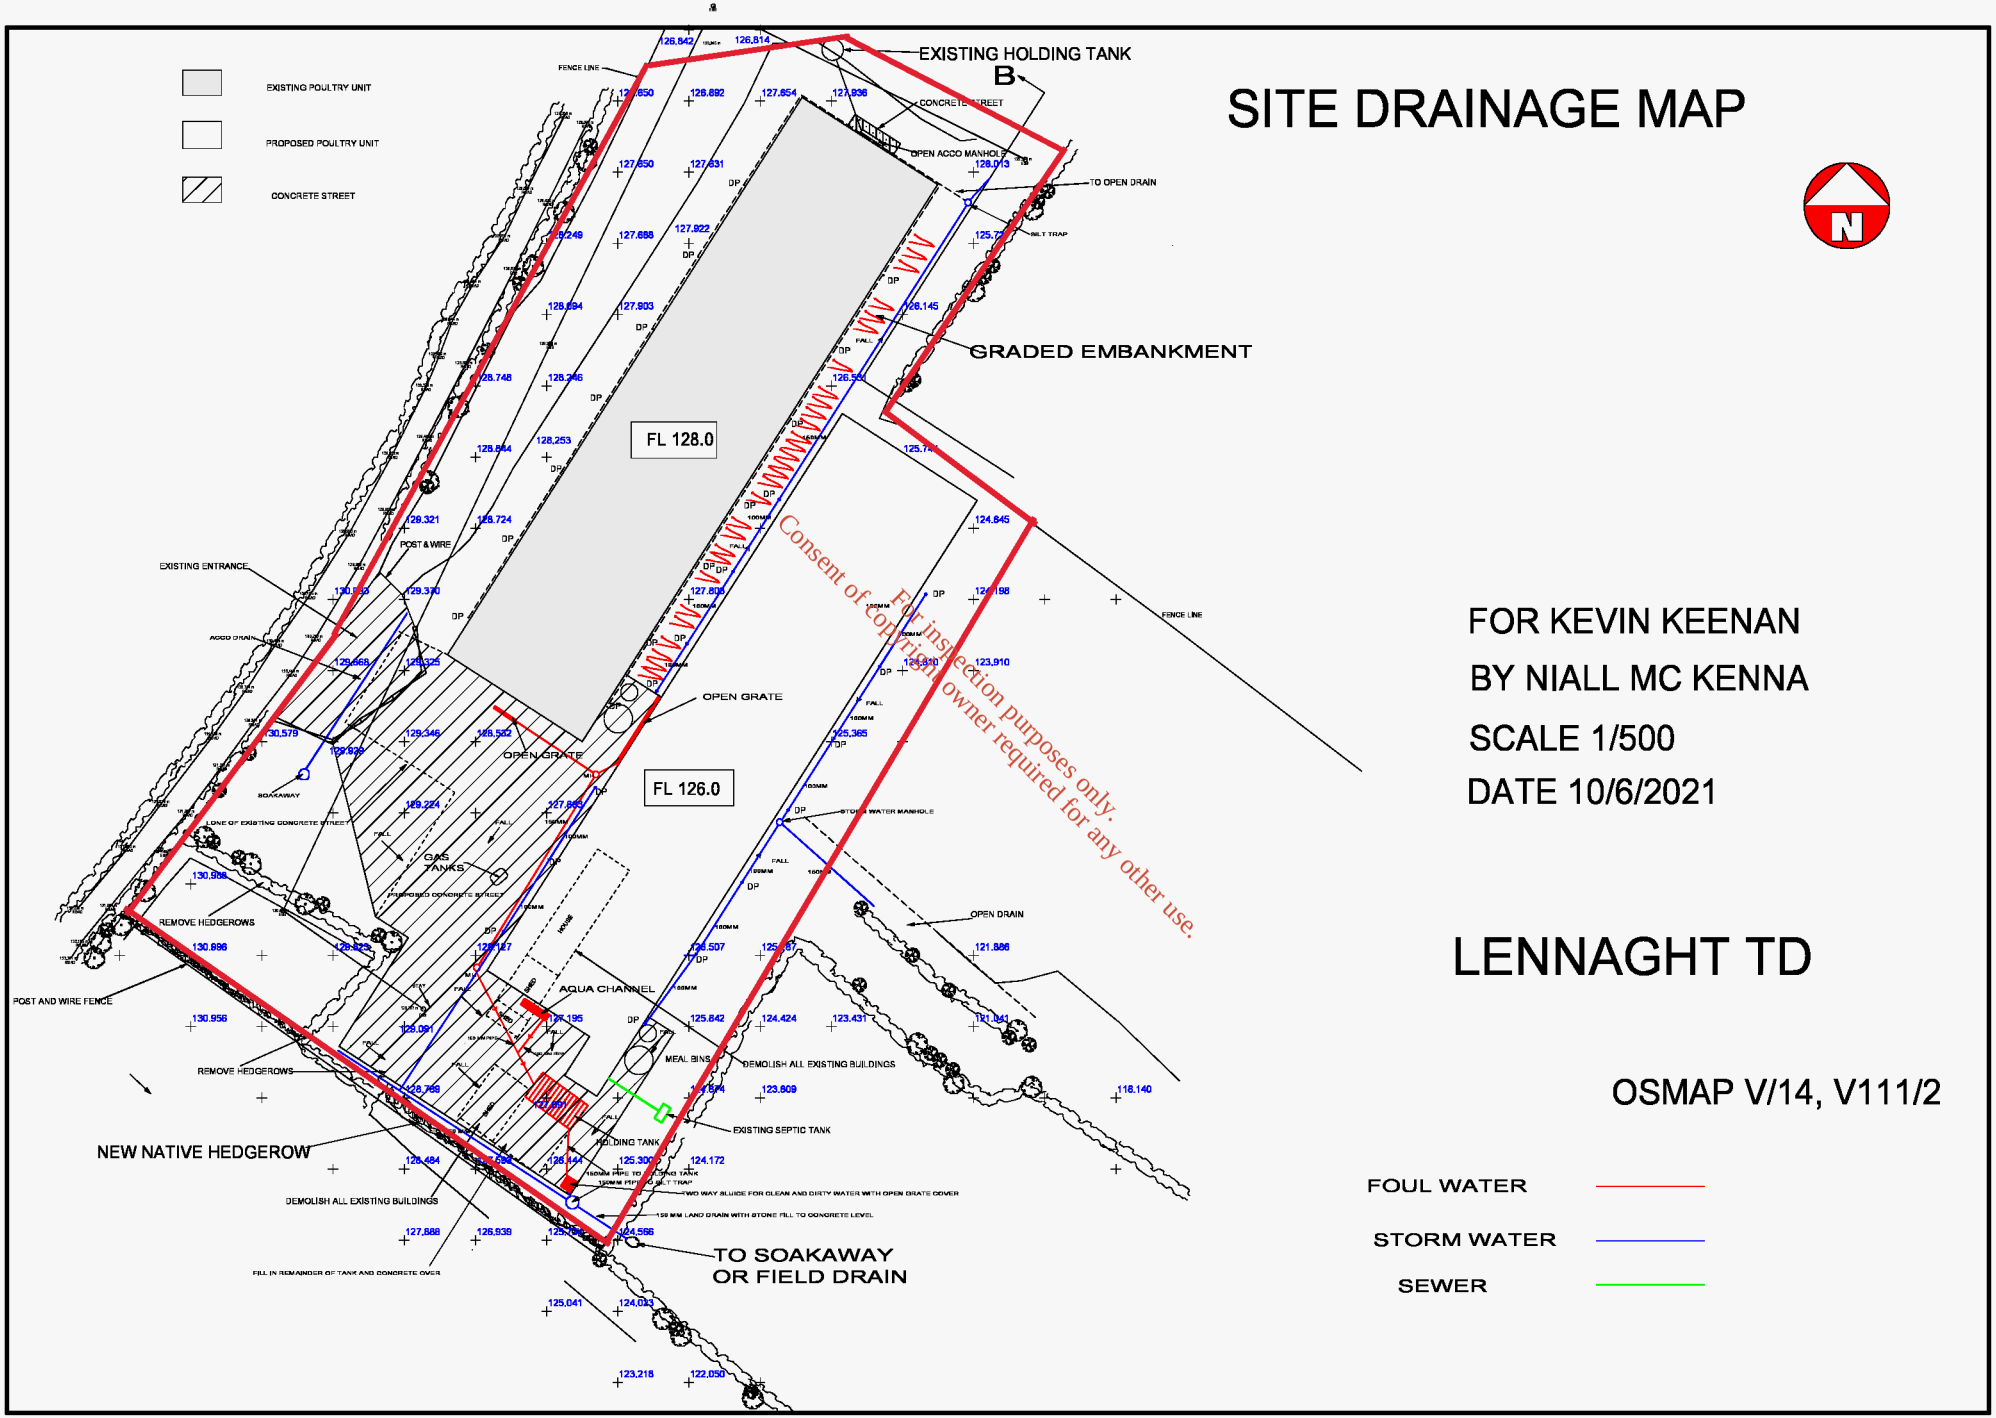

Consent of copyright owner required for any other use.
For inspection purposes only.

FOR KEVIN KEENAN

BY NIALL MC KENNA

SCALE 1/500

DATE 10/6/2021

LENNAGHT TD

OSMAP V/14, V111/2

FOUL WATER

STORM WATER

SEWER

EPA Export 03-12-2021:07:02:13