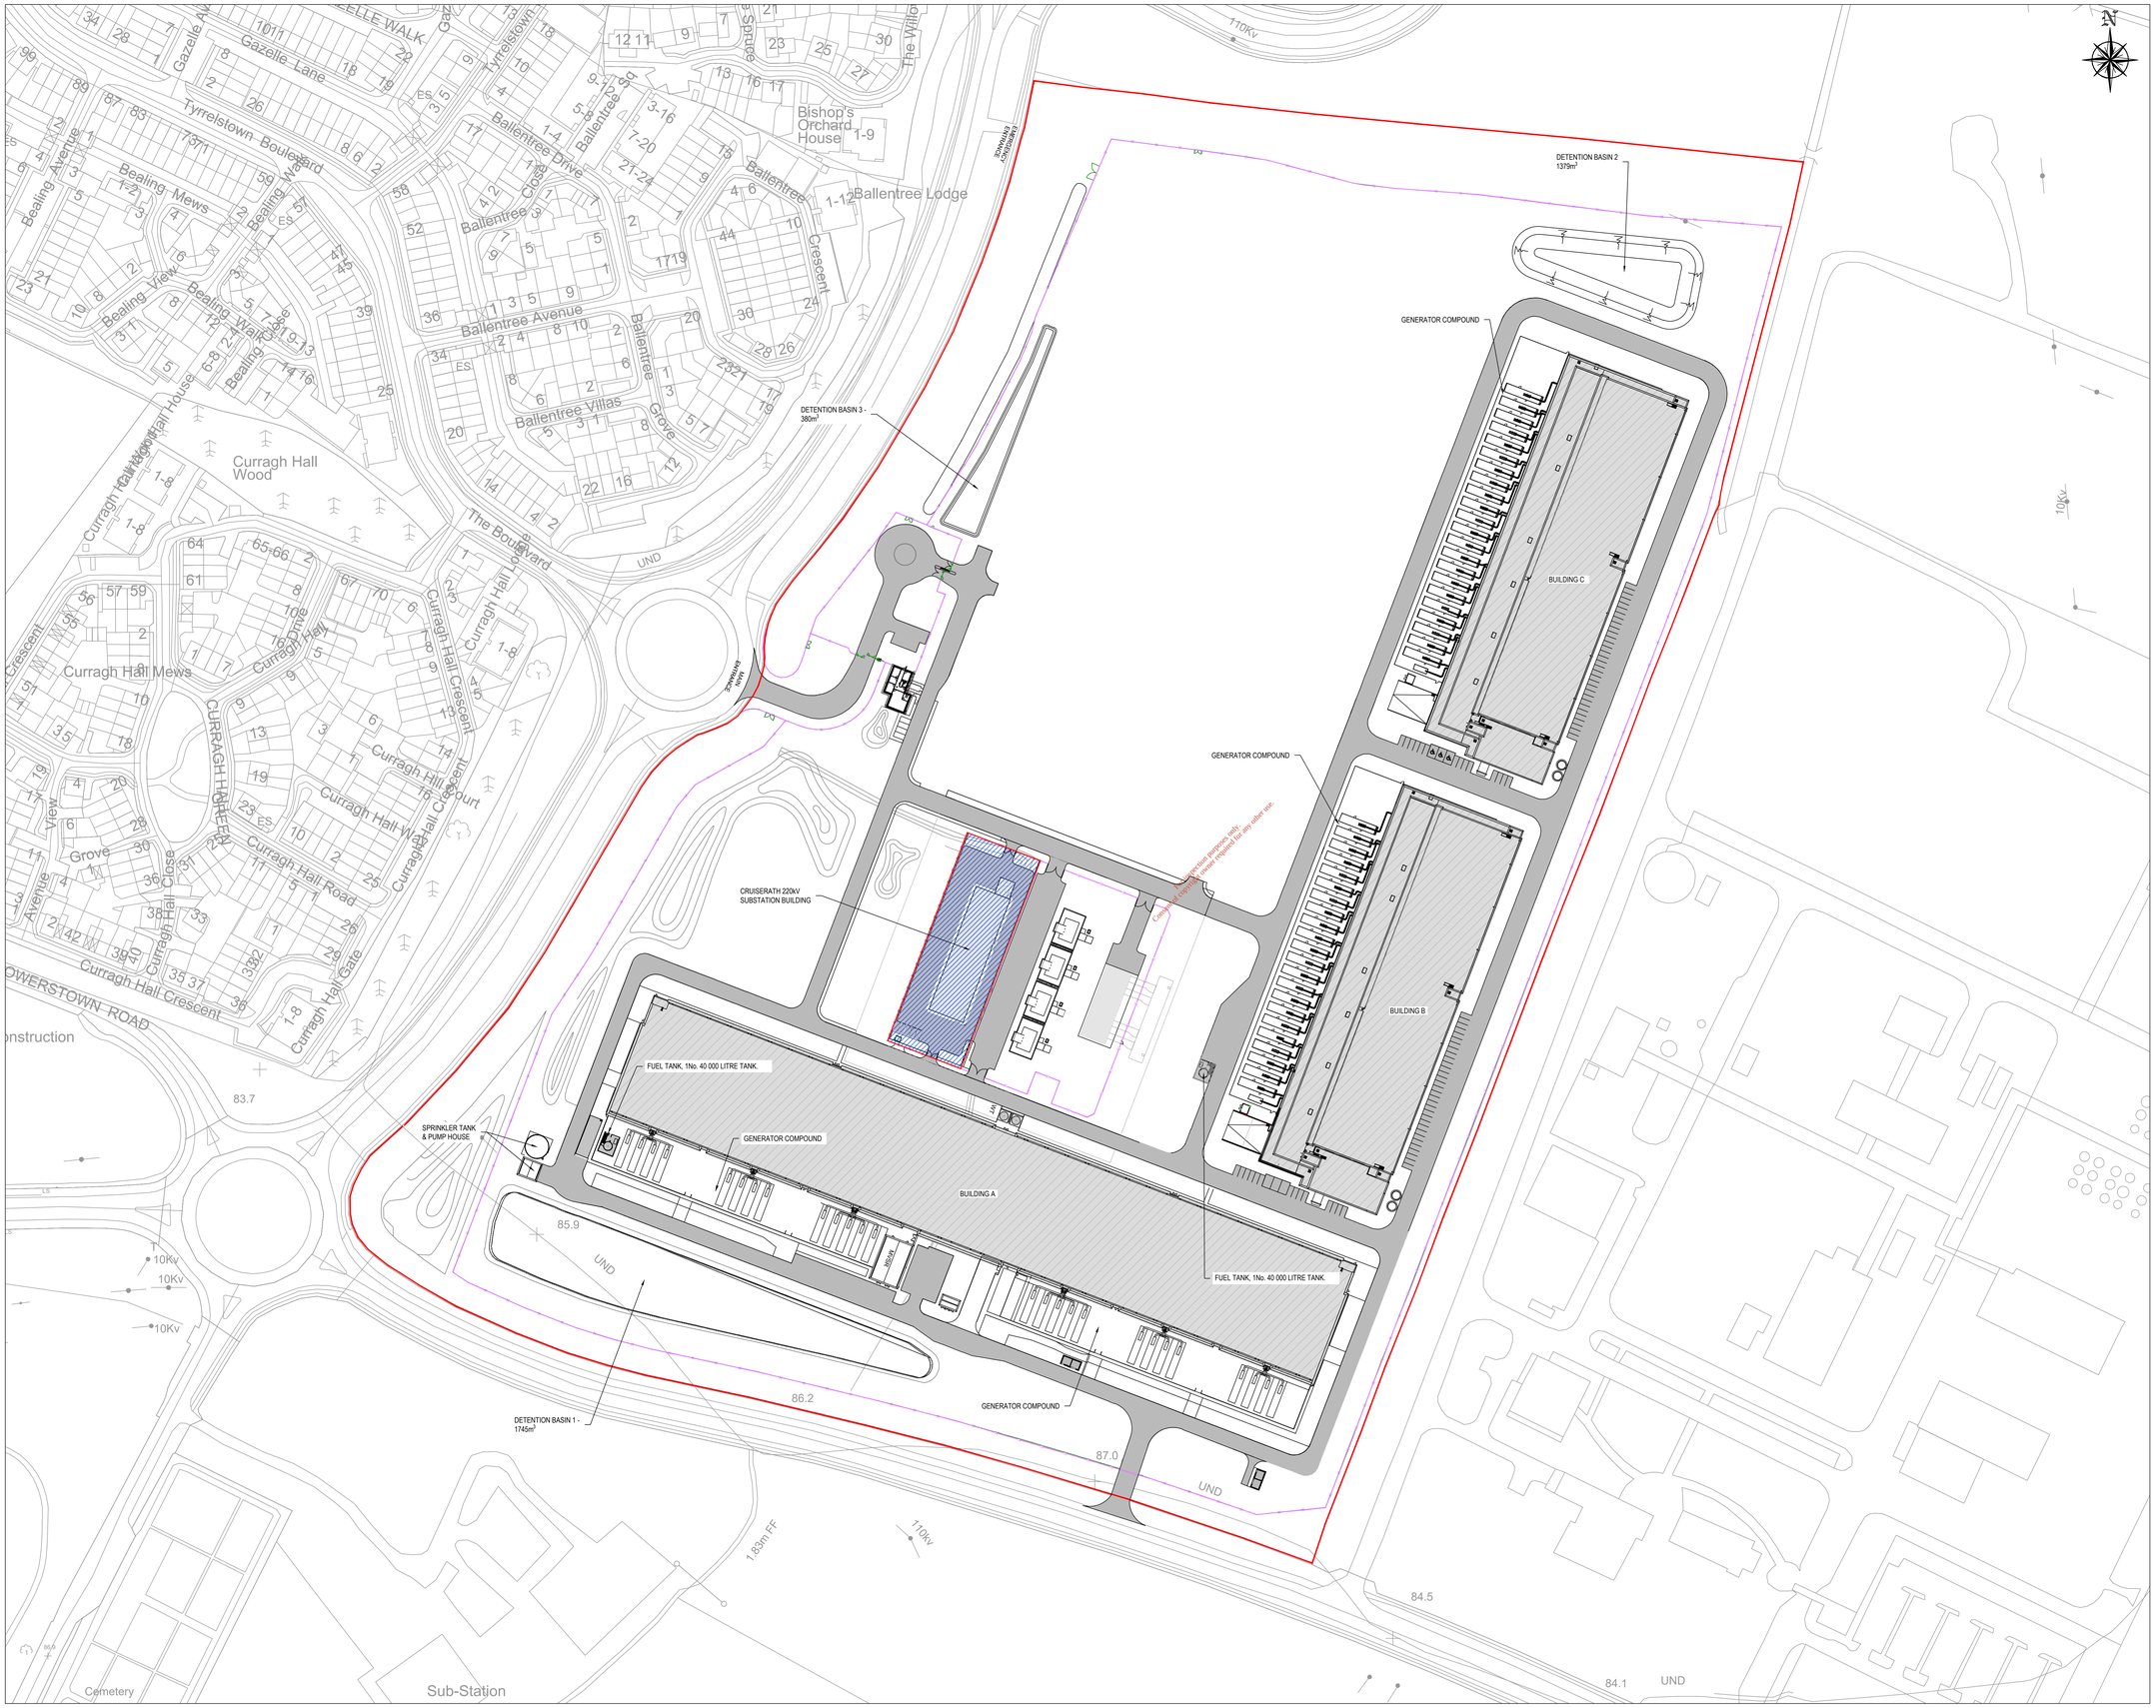

DRAWING IS PRODUCED USING THE IRISH TRANSVERSE MERCATOR (ITM) GEOGRAPHIC COORDINATE SYSTEM

A0

LEGEND

- SITE BOUNDARY
- DATA CENTRE BUILDING
- CAMPUS ROADS
- CRUISERATH 220kV SUB STATION
- CAMPUS BOUNDARY FENCE

NOTE :
DRAWINGS ARE NOT TO BE SCALE
DRAWINGS ARE FOR THE PROPOSED EPA LICENCE
NOT FOR CONSTRUCTION

Rev	Description	Drawn	Checked	Date
C01	EPA-ISSUE	DM	PM	14.04.2022
P01	FOR COMMENT	DM	PM	08.04.2022

Clifton Scannell Emerson Associates

Clifton Scannell Emerson Associates Limited
Consulting Engineers,
3rd Floor The Highline,
Bakers Point, Pottery Road,
Dun Laoghaire, Co. Dublin,
Ireland, A96 KW29

T: +353 1 288 5006
F: +353 1 283 3466
E: info@csea.ie
W: www.csea.ie

ADSIL

Client

CRUISERATH DC CAMPUS

Project

SITE LAYOUT PLAN

Dwg. Title

Drawn By: DM | Date: APRIL 2022 | 21_123

Checked By: PM | Scale: 1:1000 @ A0 | CSEA Job No.

Project Code	Originator	Zone/ Phase	Level	Type	Role	Dwg. No.
21_123H	CSE	00	XX	DR	C	0002

S2 — FOR INFORMATION
Status Code — Suitability Description

C01 — EPA-LICENCE
Revision — Project Status

OSI Licence No.:EN 0042422 © OSI/GOVERNMENT OF IRELAND - © CSEA 2022

EPA Export 26-04-2022:02:42:47