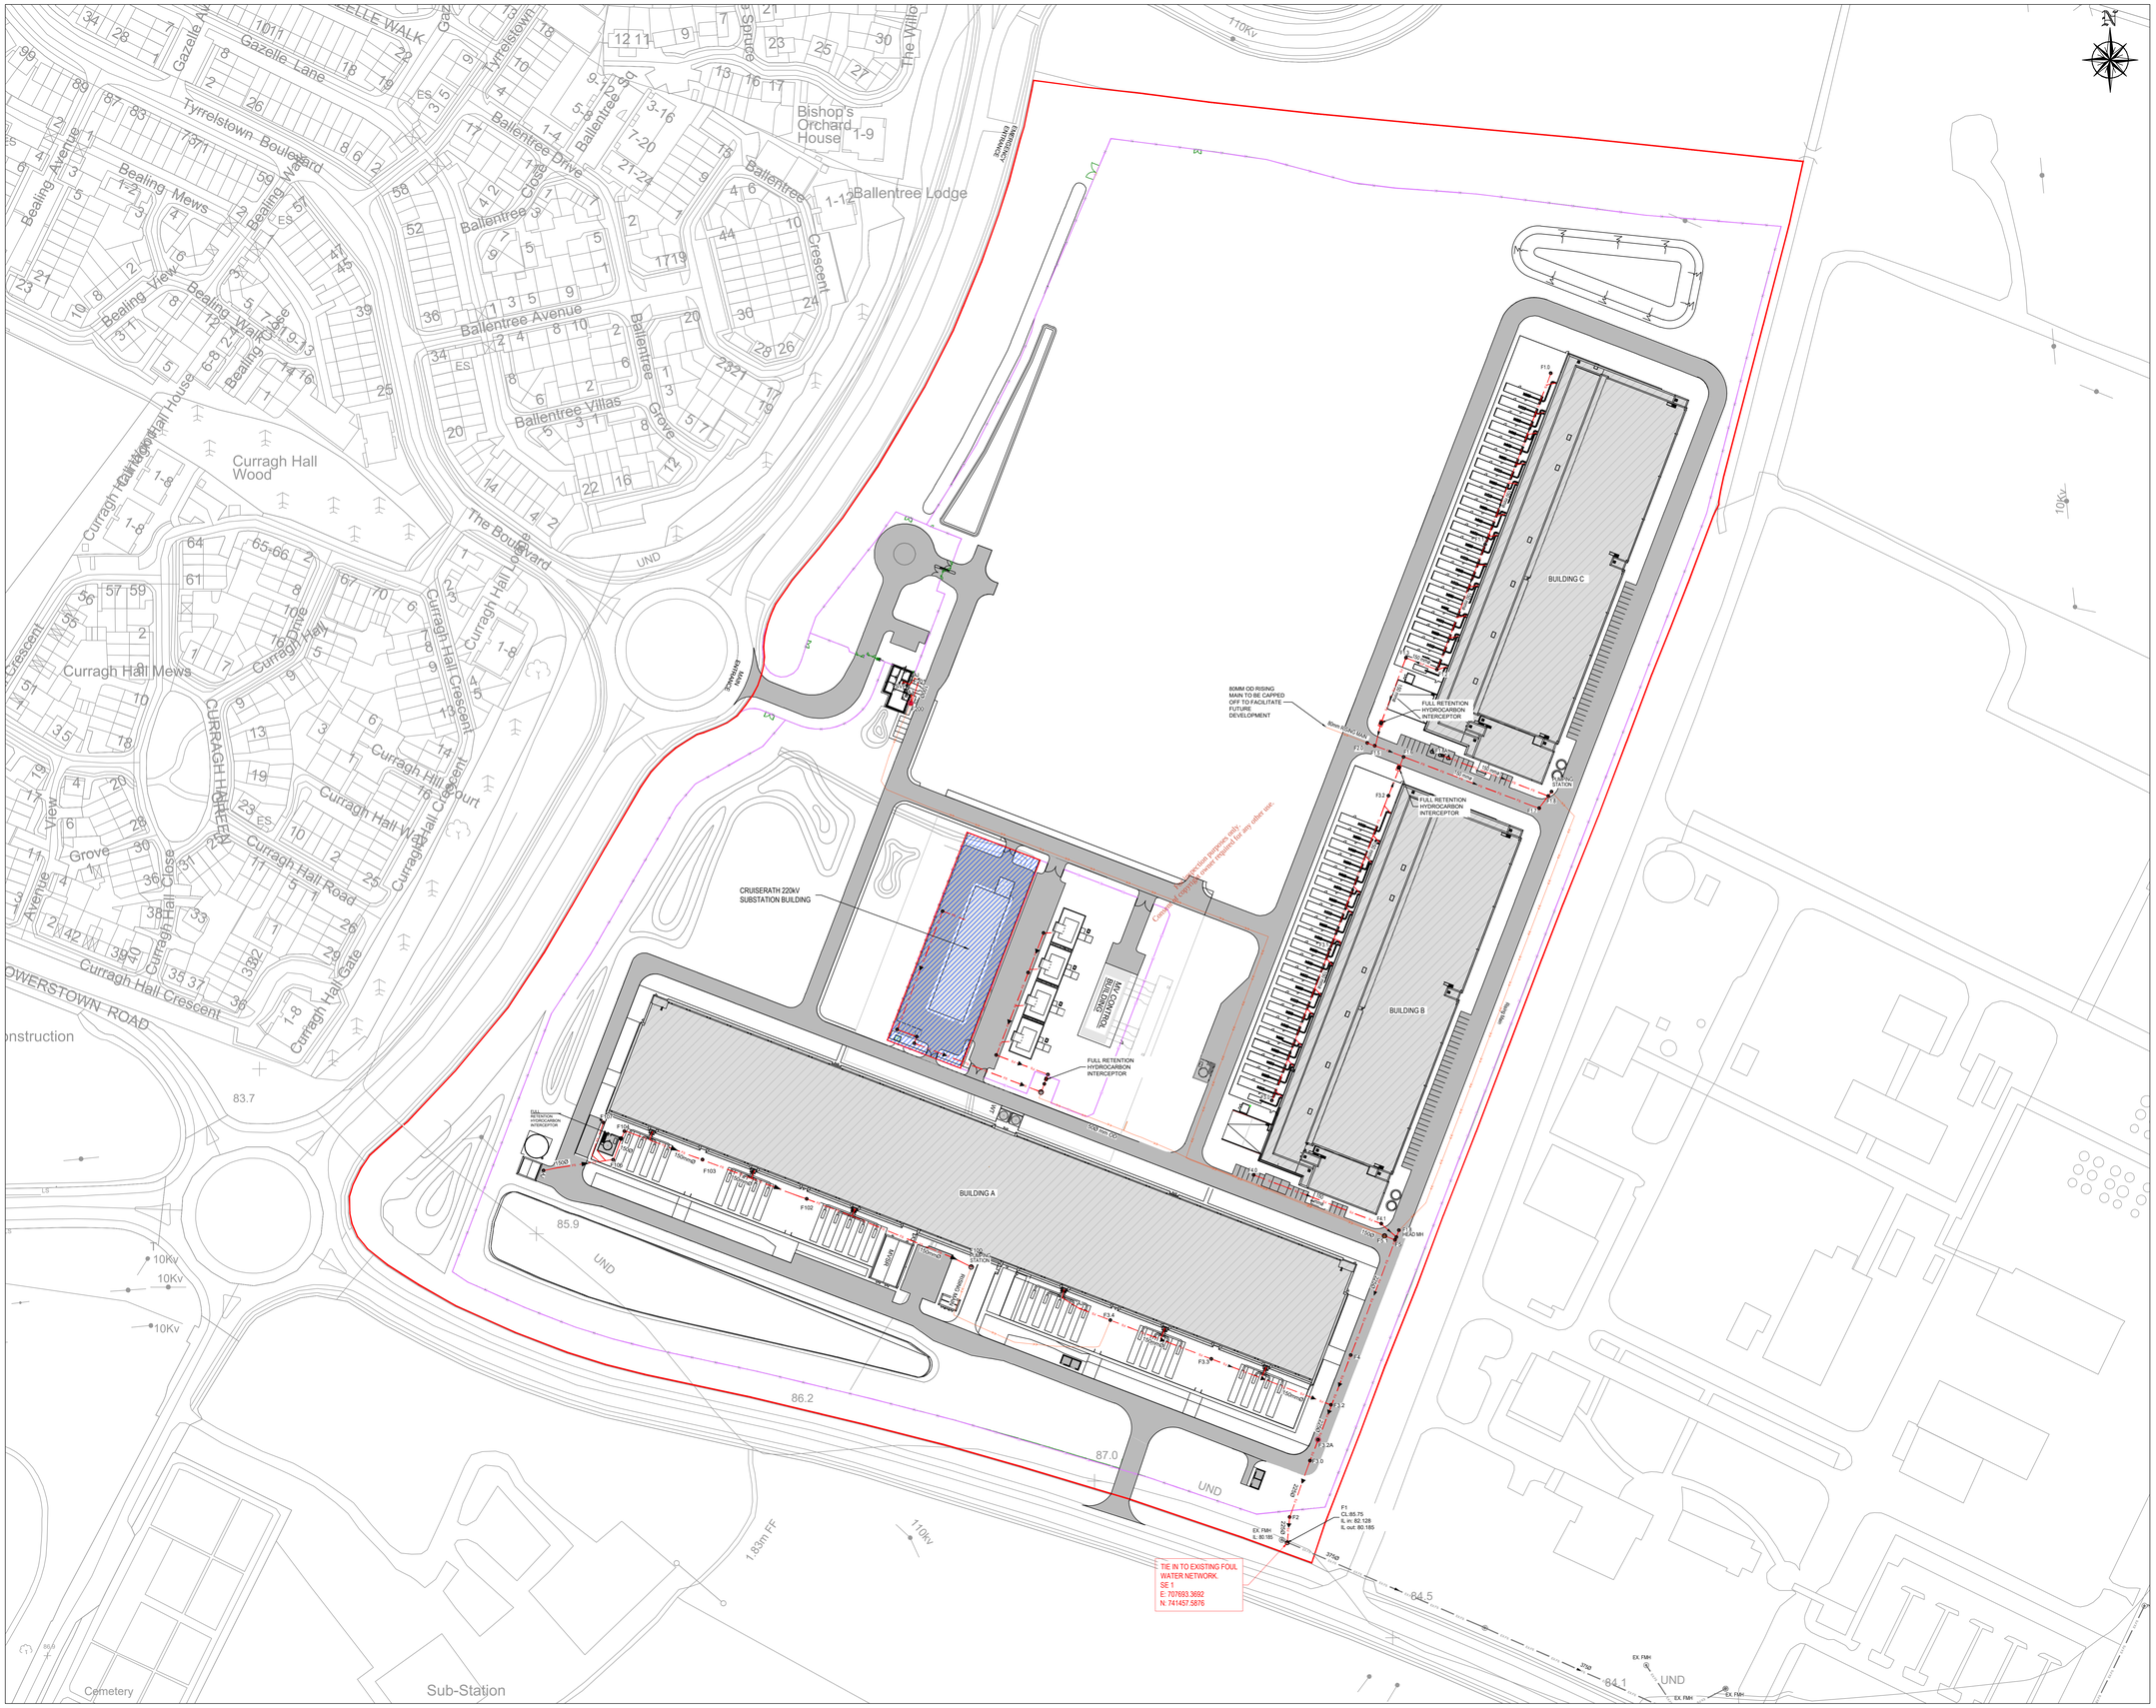


DRAWING IS PRODUCED USING THE IRISH TRANSVERSE MERCATOR (ITM) GEOGRAPHIC COORDINATE SYSTEM

A0

LEGEND

- SITE BOUNDARY
- DATA CENTRE BUILDING
- CAMPUS ROADS
- CRUISERATH 220kV SUB STATION
- CAMPUS BOUNDARY FENCE
- CAMPUS FW NETWORK
- CAMPUS FW RISING MAIN
- EXISTING FW NETWORK

NOTE :
DRAWINGS ARE NOT TO BE SCALE
DRAWINGS ARE FOR THE PROPOSED EPA LICENCE
NOT FOR CONSTRUCTION

| Rev | Description | Drawn | Checked | Date |
|---|---|---|---|---|
| C01 | EPA-ISSUE | DM | PM | 14.04.2022 |
| P01 | FOR COMMENT | DM | PM | 08.04.2022 |


Clifton Scannell Emerson Associates

Clifton Scannell Emerson Associates Limited
Consulting Engineers,
3rd Floor The Highline,
Bakers Point, Victory Road,
Dun Laoghaire, Co. Dublin,
Ireland, A96 KW29

T: +353 1 288 5006
F: +353 1 283 3466
E: info@csea.ie
W: www.csea.ie


Client: ADSIL

Project: CRUISERATH DC CAMPUS

Dwg. Title: FOUL WATER LAYOUT PLAN

Drawn By: DM | Date: APRIL 2022

Checked By: PM | Scale: 1:1000 @ A0

CSEA Job No.: 21_123

| Project Code | Originator | Zone/ Phase | Level | Type | Role | Dwg. No. |
|---|---|---|---|---|---|---|
| 21_123H | CSE | 00 | XX | DR | C | 1200 |

Status Code: S2 — Suitability Description: FOR INFORMATION

Revision: C01 — Project Status: EPA-LICENCE

OSI Licence No.:EN 0042422 © OSI/GOVERNMENT OF IRELAND - © CSEA 2022

EPA Export 26-04-2022:02:43:08