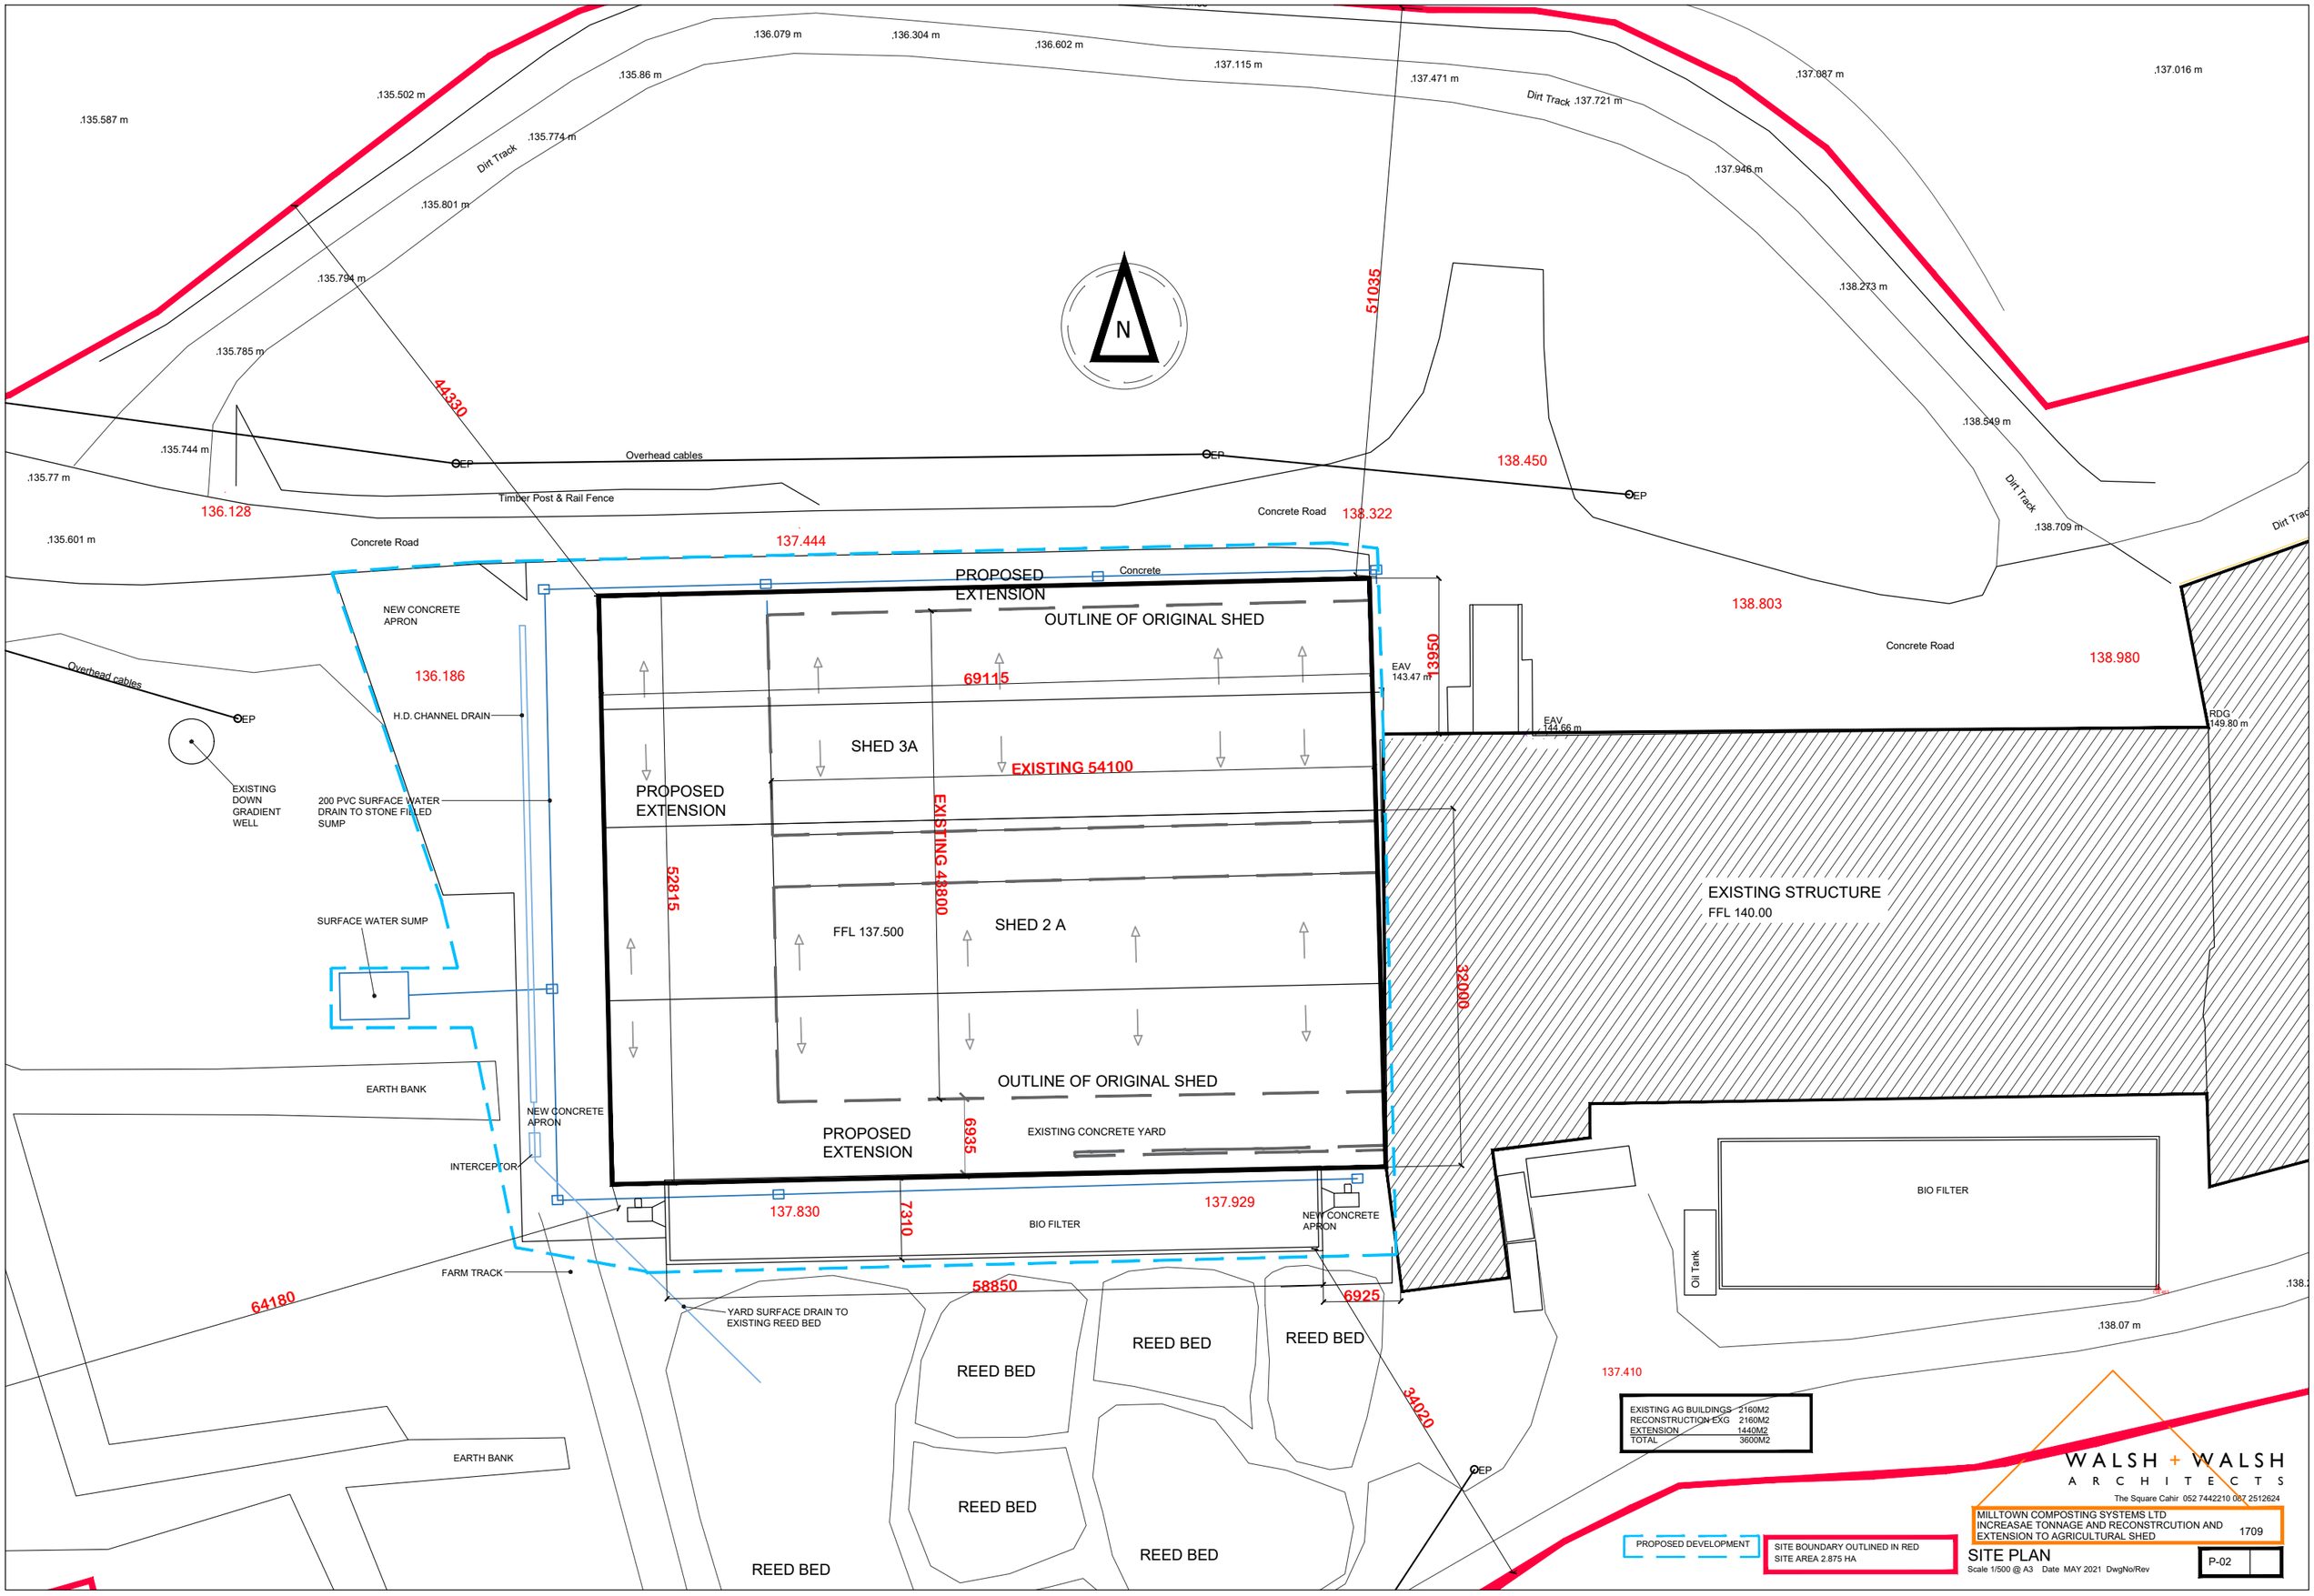
.135.587 m
.135.502 m
.135.86 m
.136.079 m
.136.304 m
.136.602 m
.137.115 m
.137.471 m
Dirt Track .137.721 m
.137.087 m
.137.016 m
Dirt Track
.135.774 m
.135.801 m
.135.794 m
.135.785 m
.137.946 m
.138.273 m
.138.549 m
Dirt Track
.138.709 m
Dirt Trac
N
51035
44330
.135.744 m
.135.77 m
Overhead cables
EP
Timber Post & Rail Fence
136.128
138.450
Concrete Road
138.322
.135.601 m
Concrete Road
137.444
Concrete
PROPOSED EXTENSION
OUTLINE OF ORIGINAL SHED
NEW CONCRETE APRON
138.803
Concrete Road
138.980
136.186
69115
EAV 143.47 m
13950
Overhead cables
EP
H.D. CHANNEL DRAIN
SHED 3A
EAV 144.66 m
RDG 149.80 m
EXISTING 54100
EXISTING DOWN GRADIENT WELL
200 PVC SURFACE WATER DRAIN TO STONE FILLED SUMP
PROPOSED EXTENSION
EXISTING 43800
52815
FFL 137.500
SHED 2 A
EXISTING STRUCTURE
FFL 140.00
32000
SURFACE WATER SUMP
EARTH BANK
NEW CONCRETE APRON
INTERCEPTOR
OUTLINE OF ORIGINAL SHED
PROPOSED EXTENSION
6935
EXISTING CONCRETE YARD
BIO FILTER
137.830
7310
137.929
NEW CONCRETE APRON
FARM TRACK
64180
58850
6925
YARD SURFACE DRAIN TO EXISTING REED BED
REED BED
REED BED
REED BED
REED BED
REED BED
REED BED
Oil Tank
.138.07 m
137.410
34020
EP
EXISTING AG BUILDINGS 2160M2
RECONSTRUCTION EXG 2160M2
EXTENSION 1440M2
TOTAL 3600M2
WALSH + WALSH
ARCHITECTS
The Square Cahir 052 7442210 087 2512624
MILLTOWN COMPOSTING SYSTEMS LTD
INCREASAE TONNAGE AND RECONSTRCUTION AND EXTENSION TO AGRICULTURAL SHED
1709
PROPOSED DEVELOPMENT
SITE BOUNDARY OUTLINED IN RED
SITE AREA 2.875 HA
SITE PLAN
Scale 1/500 @ A3 Date MAY 2021 DwgNo/Rev
P-02