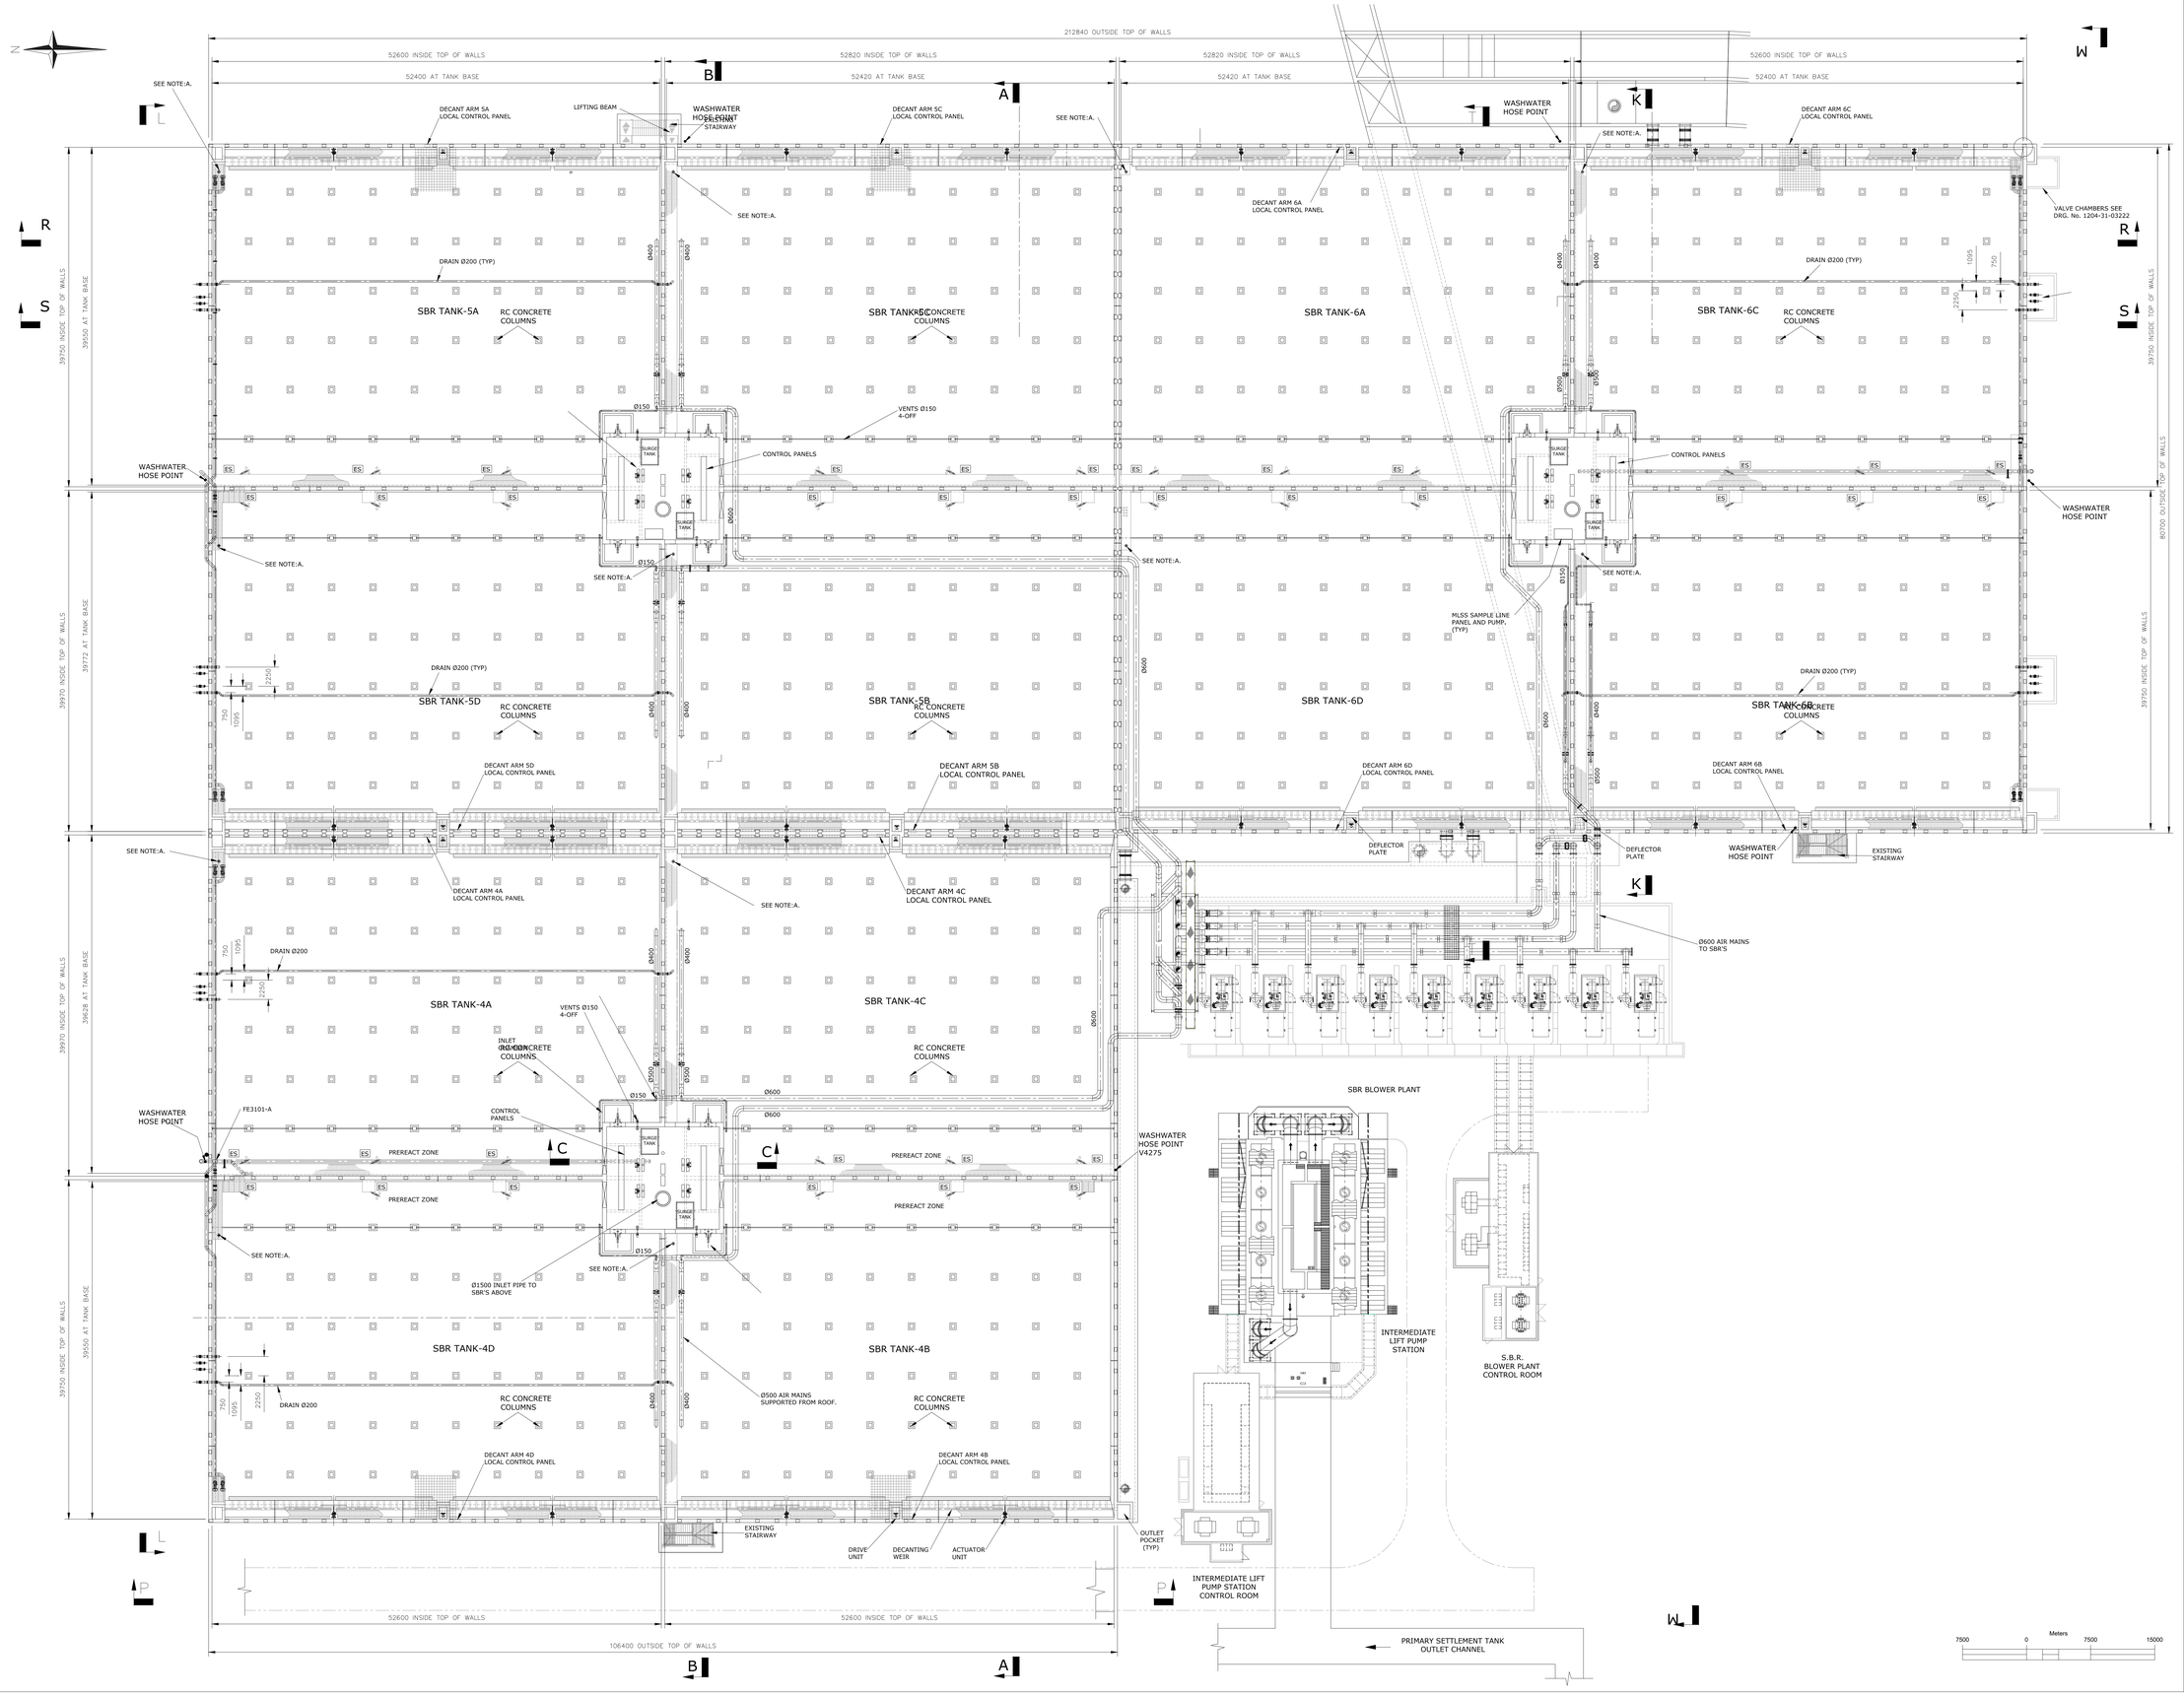

NOTE: **CONFIDENTIAL, NO THIRD PARTY DISCLOSURE ALLOWED.**
All rights reserved.
© J.B.Barry and Partners
T.J O'Connor and Associates
Royal Haskoning DHV 2014

1. All levels are in metres and relate to O.S. Datum MALIN.

2. This drawing is reproduced from digital maps:
O.S. MAPS - Scale 1:2,500
O.S. MAPS - Scale 1:1,000
Discovery Series - Scale 1:50,000

3. All Maps are referenced to IRISH NATIONAL GRID (I.T.M.)

4. Reproduced from the Ordnance Survey Of Ireland by Permission of the Government. License No. 3-3-34.

Rev.:	Date:	Drawn:	Checked:	Approved:	Description:
0	JUNE 2018	LA	MH	MH	PLANNING APPLICATION

Client:

UISCE EIREANN : IRISH WATER
Colvill House
24-26 Talbot St
Dublin 1
Tel:1890 278 278
Intl:+353-1-707 2828
email:info@water.ie
Web:www.water.ie

Scheme:
RINGSEND WASTEWATER TREATMENT PLANT UPGRADE PROJECT

Component:
RINGSEND WASTEWATER TREATMENT PLANT

TJ O'Connor & Associates
Corrig House
Corrig Road,
Sandyford
Dublin 18, Ireland
Tel:+353-1-2952321
email:tjoc@iol.ie
Web:www.tjoc.ie

J. B. Barry and Partners
Classon House
Dundrum Business Park
Dundrum Road
Dublin 14
Tel: +353-1-485 1400
email: info@jbbarry.ie
Web: www.jbbarry.ie

Royal HaskoningDHV
PO Box 1132
3800 BC Amersfoort
The Netherlands
Tel:+31-88-3482000
email:info@rhdhv.com
Web:www.royalhaskoningdhv.com

Drawn By:	Checked By:	Approved By:	Date:
LHA	MH	MH	JAN.2018

Client Project Ref: IW-RGD/10000308
Project Stage:

Internal Project Ref: Ring01/JBB-Y14701/TJOC-14040/RHDHV-BB4342 @A0

Drawing Title:
SBR RETROFIT
EXISTING G.A OF SBR TANKS
PLAN AT 14.60m AMD

Scales: 1:250 @ AO

Drawing. No.: Y15710-PL-926
Rev.: 0