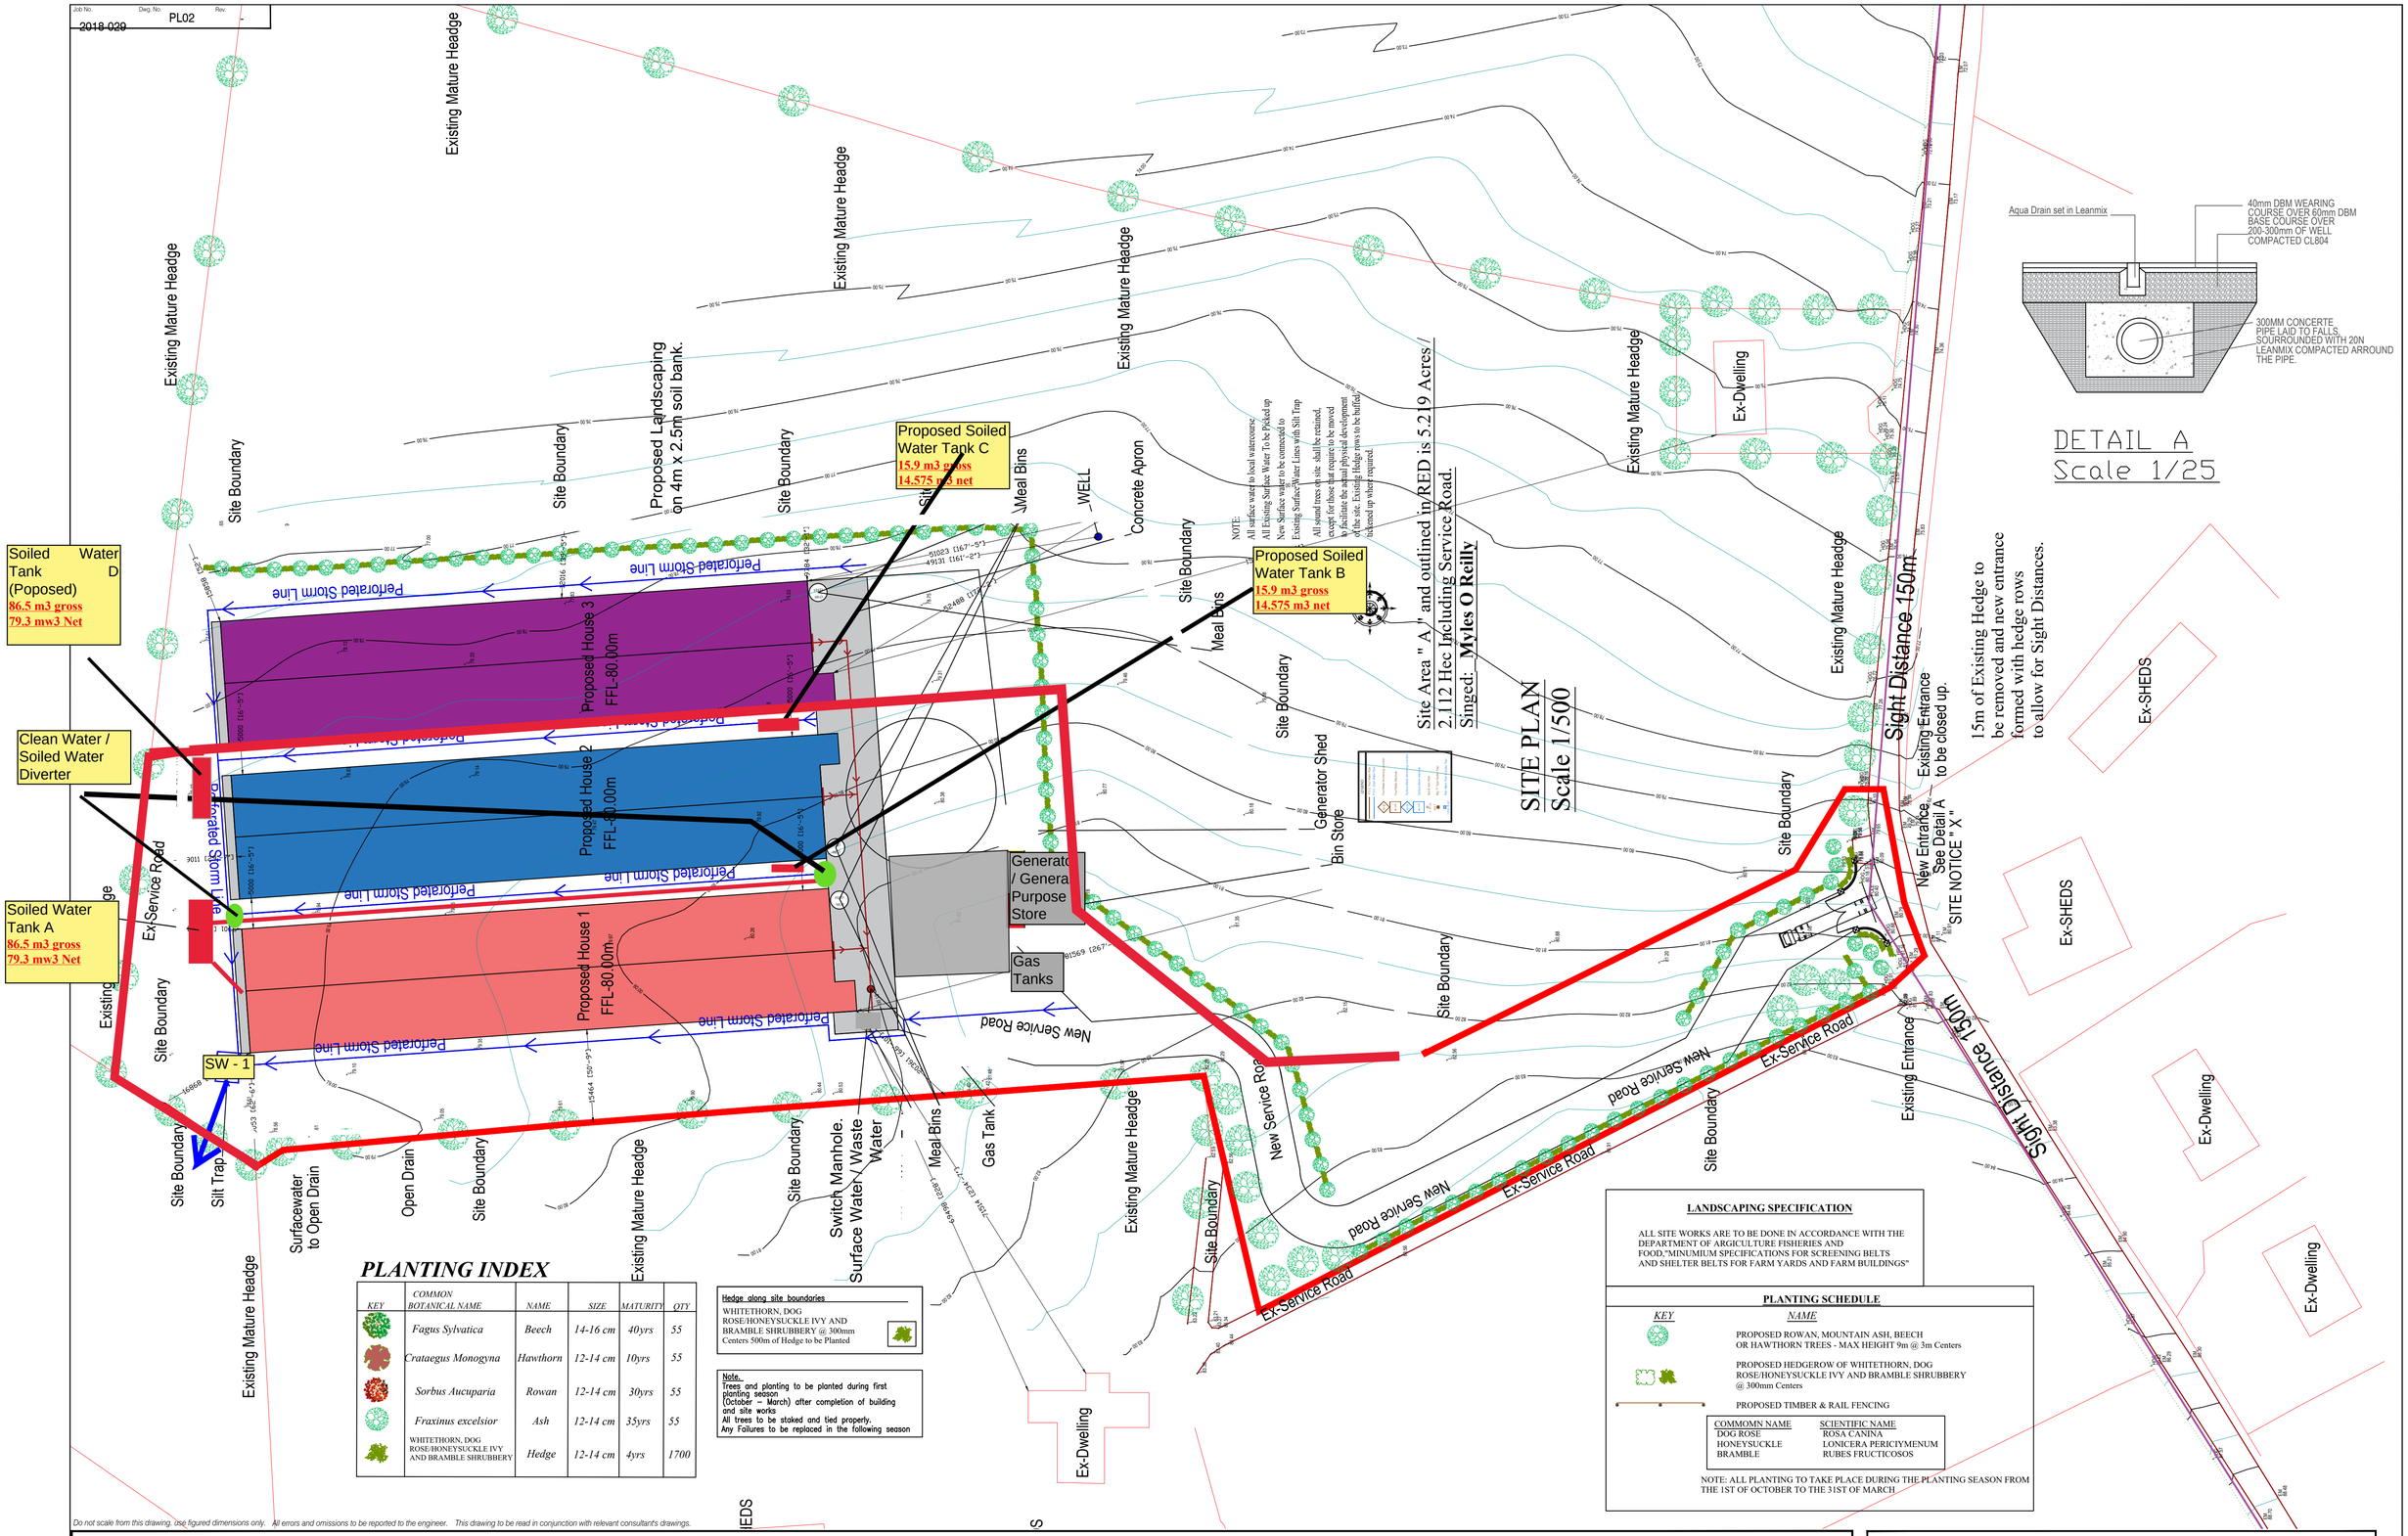

PLANTING INDEX

KEY	COMMON BOTANICAL NAME	NAME	SIZE	MATURITY	QTY
	Fagus Sylvatica	*Beech*	*14-16 cm*	*40yrs*	*55*
	Crataegus Monogyna	*Hawthorn*	*12-14 cm*	*10yrs*	*55*
	Sorbus Aucuparia	*Rowan*	*12-14 cm*	*30yrs*	*55*
	Fraxinus excelsior	*Ash*	*12-14 cm*	*35yrs*	*55*
	WHITETHORN, DOG ROSE/HONEYSUCKLE IVY AND BRAMBLE SHRUBBERY	*Hedge*	*12-14 cm*	*4yrs*	*1700*

Hedge along site boundaries

WHITETHORN, DOG ROSE/HONEYSUCKLE IVY AND BRAMBLE SHRUBBERY @ 300mm Centers 500m of Hedge to be Planted

Note.
Trees and planting to be planted during first planting season (October – March) after completion of building and site works
All trees to be staked and tied properly.
Any Failures to be replaced in the following season

LANDSCAPING SPECIFICATION

ALL SITE WORKS ARE TO BE DONE IN ACCORDANCE WITH THE DEPARTMENT OF ARGICULTURE FISHERIES AND FOOD,"MINUMIUM SPECIFICATIONS FOR SCREENING BELTS AND SHELTER BELTS FOR FARM YARDS AND FARM BUILDINGS"

PLANTING SCHEDULE

KEY	NAME
	PROPOSED ROWAN, MOUNTAIN ASH, BEECH OR HAWTHORN TREES - MAX HEIGHT 9m @ 3m Centers
	PROPOSED HEDGEROW OF WHITETHORN, DOG ROSE/HONEYSUCKLE IVY AND BRAMBLE SHRUBBERY @ 300mm Centers
	PROPOSED TIMBER & RAIL FENCING

COMMOMN NAME	SCIENTIFIC NAME
DOG ROSE	ROSA CANINA
HONEYSUCKLE	LONICERA PERICIYMENUM
BRAMBLE	RUBES FRUCTICOSOS

NOTE: ALL PLANTING TO TAKE PLACE DURING THE PLANTING SEASON FROM THE 1ST OF OCTOBER TO THE 31ST OF MARCH

Do not scale from this drawing. use figured dimensions only. All errors and omissions to be reported to the engineer. This drawing to be read in conjunction with relevant consultant's drawings.

NOTES:

rev.	date	drawn	description
A	12.02.08	MOR	ABCDEFGHIJ

© This drawing or design may not be reproduced without permission

MO'Reilly CIVIL ENGINEERING
ARCHITECTURAL&CIVIL DESIGN GPS & TOPOGRAPHIC SURVEYING SETTING-OUT
Crubany, Cavan, Co. Cavan T: 0877521970 E: moreillycivileng@hotmail.com

Client	P McCarron	Date	13-01-19	Drawn MOR	Checked MOR
Project	Proposed construction of 3no. Poultry HousesHouse and all ancillary Site works at Knockronaghan, Co. Monaghan.	Job No.	2018-029	Dwg. No. PL02	Rev. -
Drawing Title	Site Plan	Scale	1:500	Status Planning	Dwg Size Size A1

© This drawing or design may not be reproduced without permission