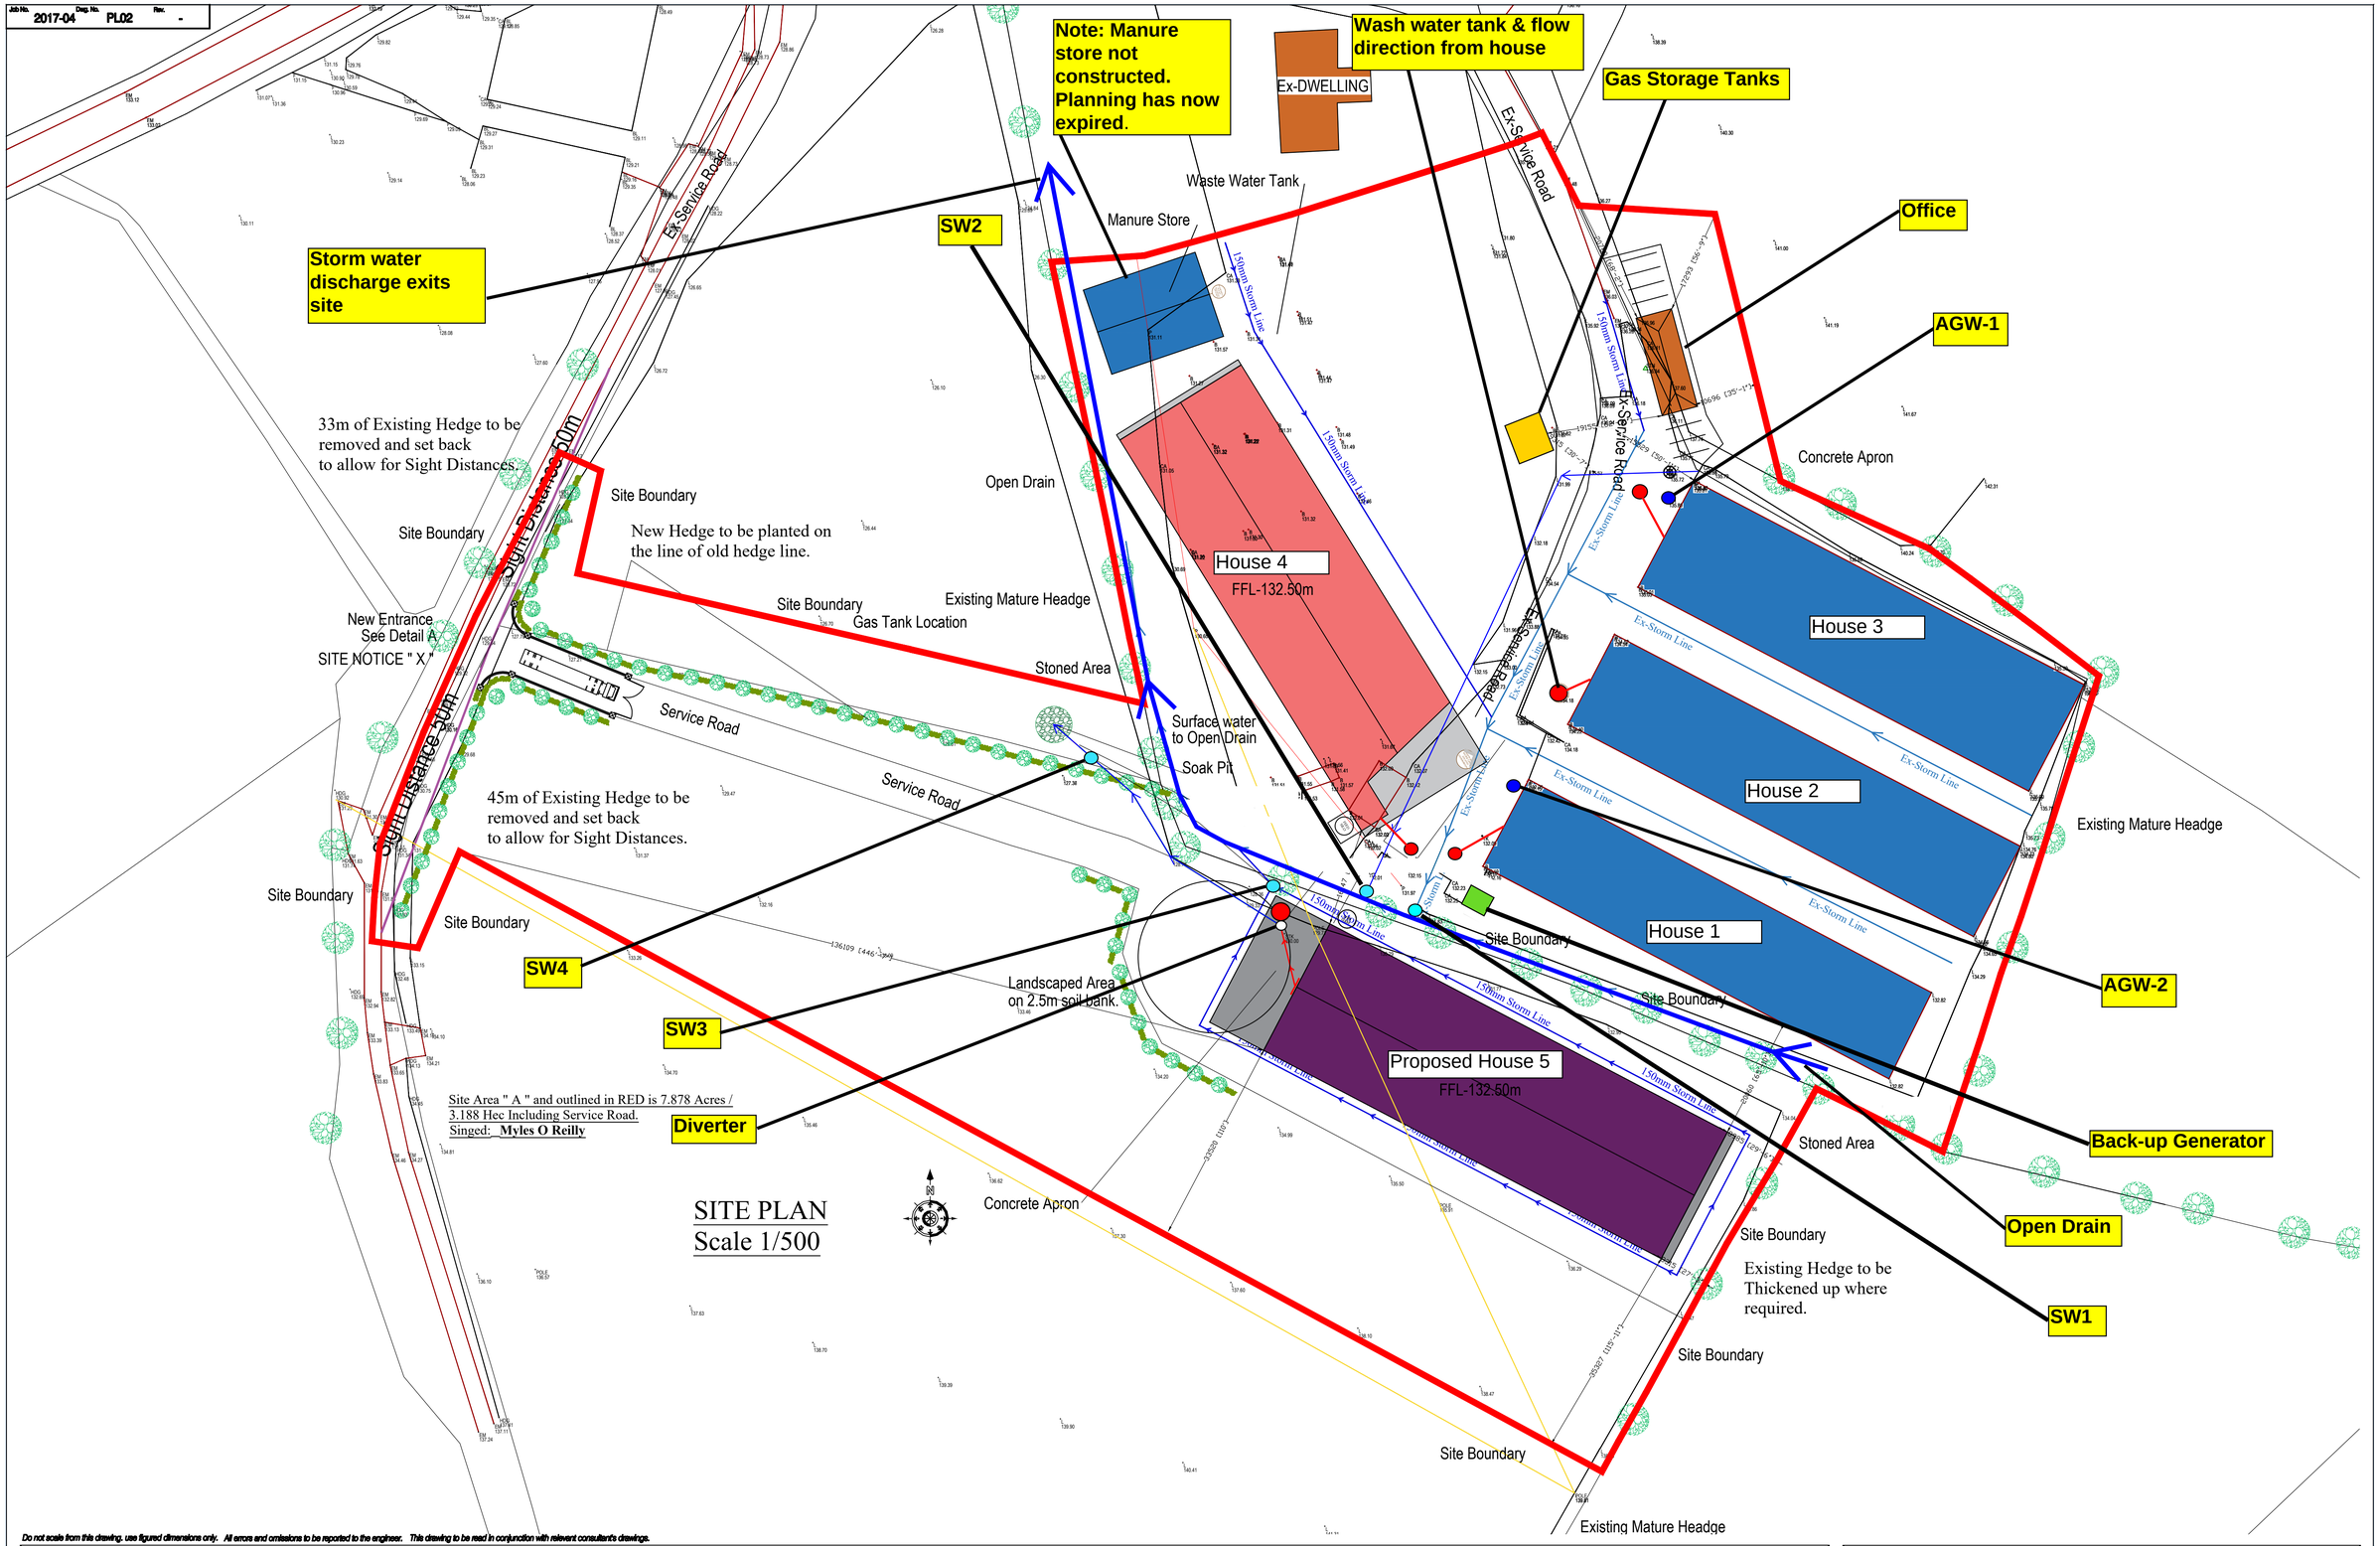

Do not scale from this drawing. use figured dimensions only. All errors and omissions to be reported to the engineer. This drawing to be read in conjunction with relevant consultant's drawings.

NOTES:

rev.	date	drawn	description
A	12.02.08	MOR	ABCDEFGHIJ

© This drawing or design may not be reproduced without permission

MO'Reilly CIVIL ENGINEERING
ARCHITECTURAL&CIVIL DESIGN GPS & TOPOGRAPHIC SURVEYING SETTING-OUT
Crubany, Cavan, Co. Cavan T: 0877521970 E: moreillycivileng@hotmail.com

Client	V Quinn	Date	29-06-20	Drawn	MOR	Checked	MOR
Project	Proposed construction of 1 no. Poultry House, Store and all ancillary Site works at Cornanagh, Co. Monaghan.	Job No.	2017-04	Dwg. No.	PL02	Rev.	-
Drawing Title	Site Plan	Scale	1:500	Status	Planning	Dwg Size	Size A1

© This drawing or design may not be reproduced without permission