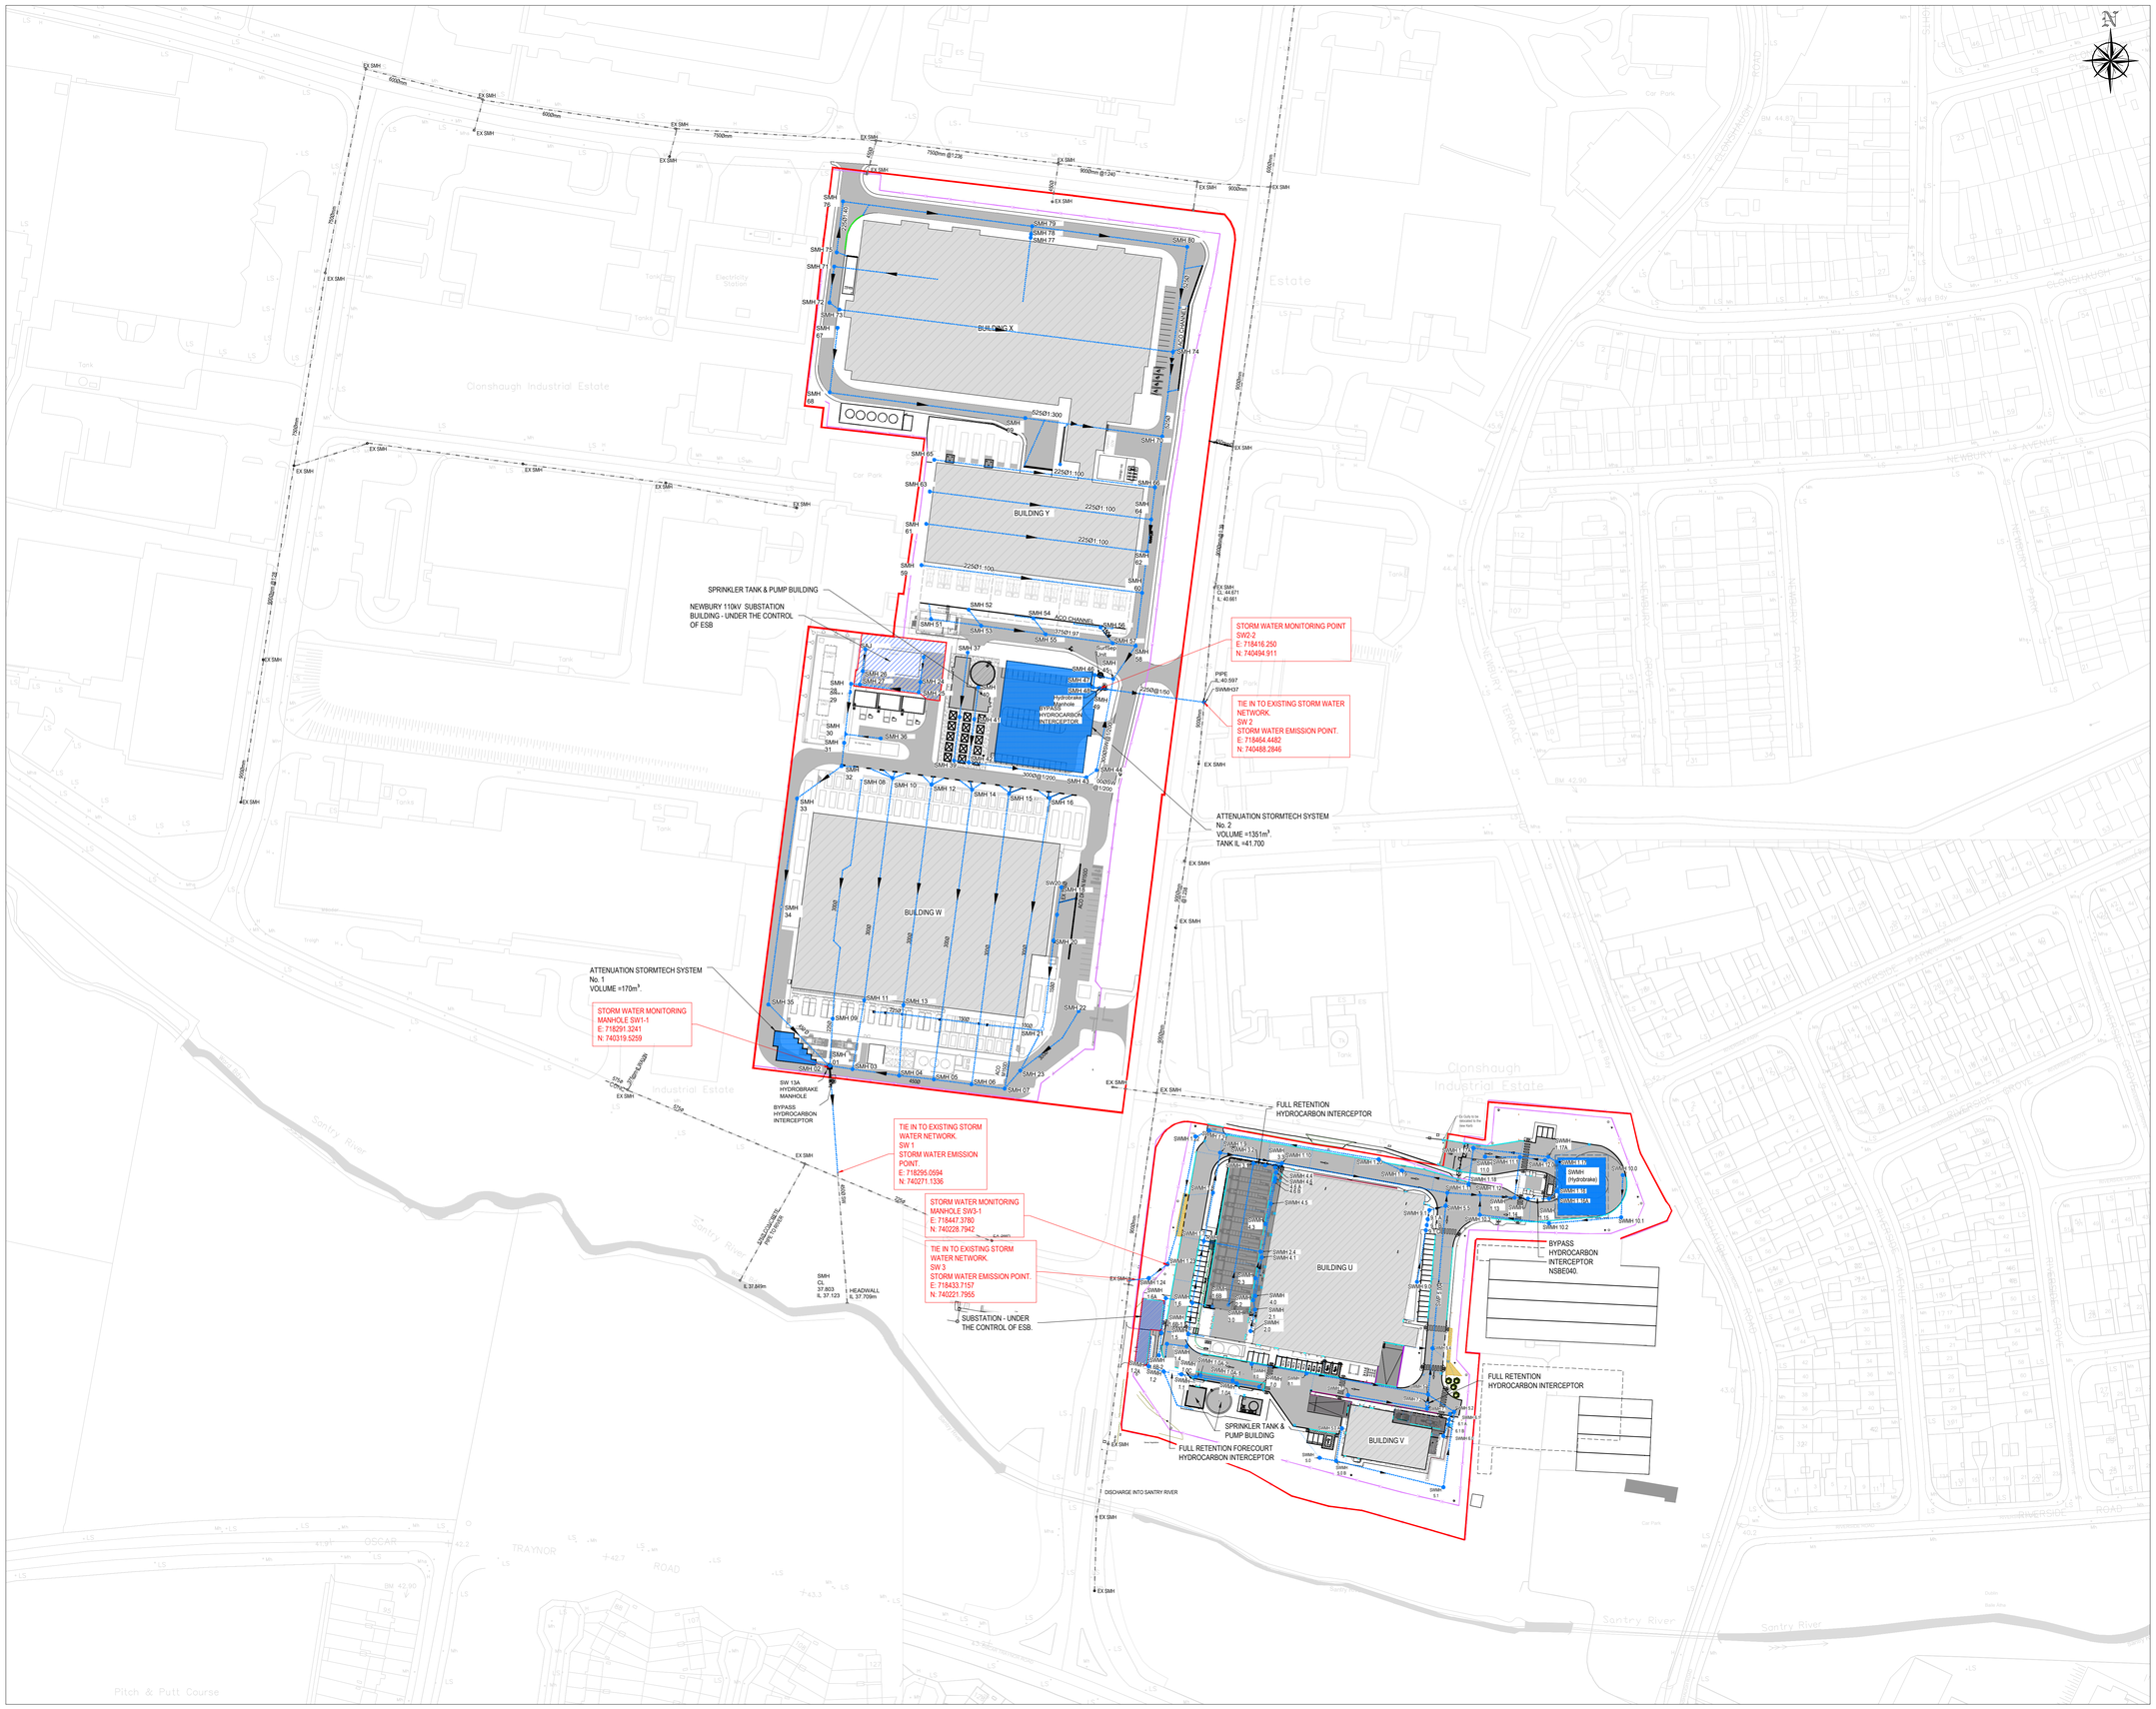


DRAWING IS PRODUCED USING THE IRISH TRANSVERSE MERCATOR GEOGRAPHIC COORDINATE SYSTEM

A0

LEGEND

- SITE BOUNDARY
- DATA CENTRE BUILDING
- CAMPUS ROADS
- NEWBURY 110kV SUB STATION
- CAMPUS SECURITY FENCE
- ATTENUATION TANK SYSTEM
- CAMPUS SW NETWORK
- SW RISING MAIN
- RAIN WATER DOWNPIPES
- EXISTING SW NETWORK

NOTE :
DRAWINGS ARE NOT TO BE SCALED
DRAWINGS ARE FOR THE PROPOSED EPA LICENCE
NOT FOR CONSTRUCTION

| Rev | Description | Drawn | Checked | Date |
|---|---|---|---|---|
| C04 | REVISED EPA-ISSUE | GN | PM | 17.05.2024 |
| C03 | LICENSE REVISION | DM | PM | 17.11.2023 |
| C02 | EPA-ISSUE | DM | PM | 03.03.2023 |
| C01 | EPA-ISSUE | DM | PM | 30.03.2022 |
| P01 | FOR COMMENT | DM | PM | 22.03.2022 |


Clifton Scannell Emerson Associates

Clifton Scannell Emerson Associates Limited
Consulting Engineers,
3rd Floor The Highline,
Bakers Point, Pottery Road,
Dun Laoghaire, Co. Dublin,
Ireland, A96 KW29

T : +353 1 288 5006
F : +353 1 283 3496
E : info@csea.ie
W : www.csea.ie


Client: ADSIL

Project: DATA CENTRE CLONSHAUGH BUSINESS & TECHNOLOGY PARK

Dwg. Title: SURFACE WATER LAYOUT PLAN

Drawn By: GN | Date: MARCH 2022 | CSEA Job No.: 21_123

Checked By: PM | Scale: 1:1000 @ A0

| Project Code | Originator | Zone/ Phase | Level | Type | Role | Dwg. No. |
|---|---|---|---|---|---|---|
| 21_123F | CSE | 00 | XX | DR | C | 1100 |

Status Code: S2 — Suitability Description: FOR INFORMATION

Revision: C04 — Project Status: EPA-LICENCE

OSI Licence No.:EN 0042422 © OSI/GOVERNMENT OF IRELAND - © CSEA 2022