Job No. 2023-22 | Dwg. No. PL02 | Rev. -

LANDSCAPING SPECIFICATION

ALL SITE WORKS ARE TO BE DONE IN ACCORDANCE WITH THE DEPARTMENT OF ARGICULTURE FISHERIES AND FOOD,"MINUMUM SPECIFICATIONS FOR SCREENING BELTS AND SHELTER BELTS FOR FARM YARDS AND FARM BUILDINGS"

PLANTING SCHEDULE

KEY	NAME
	PROPOSED ROWAN, MOUNTAIN ASH, BEECH OR HAWTHORN TREES - MAX HEIGHT 9m @ 3m Centers
	PROPOSED HEDGEROW OF WHITETHORN, DOG ROSE/HONEYSUCKLE IVY AND BRAMBLE SHRUBBERY @ 300mm Centers
	PROPOSED TIMBER & RAIL FENCING

COMMOMN NAME	SCIENTIFIC NAME
DOG ROSE	ROSA CANINA
HONEYSUCKLE	LONICERA PERICYMENUM
BRAMBLE	RUBES FRUCTICOSOS

NOTE: ALL PLANTING TO TAKE PLACE DURING THE PLANTING SEASON FROM THE 1ST OF OCTOBER TO THE 31ST OF MARCH

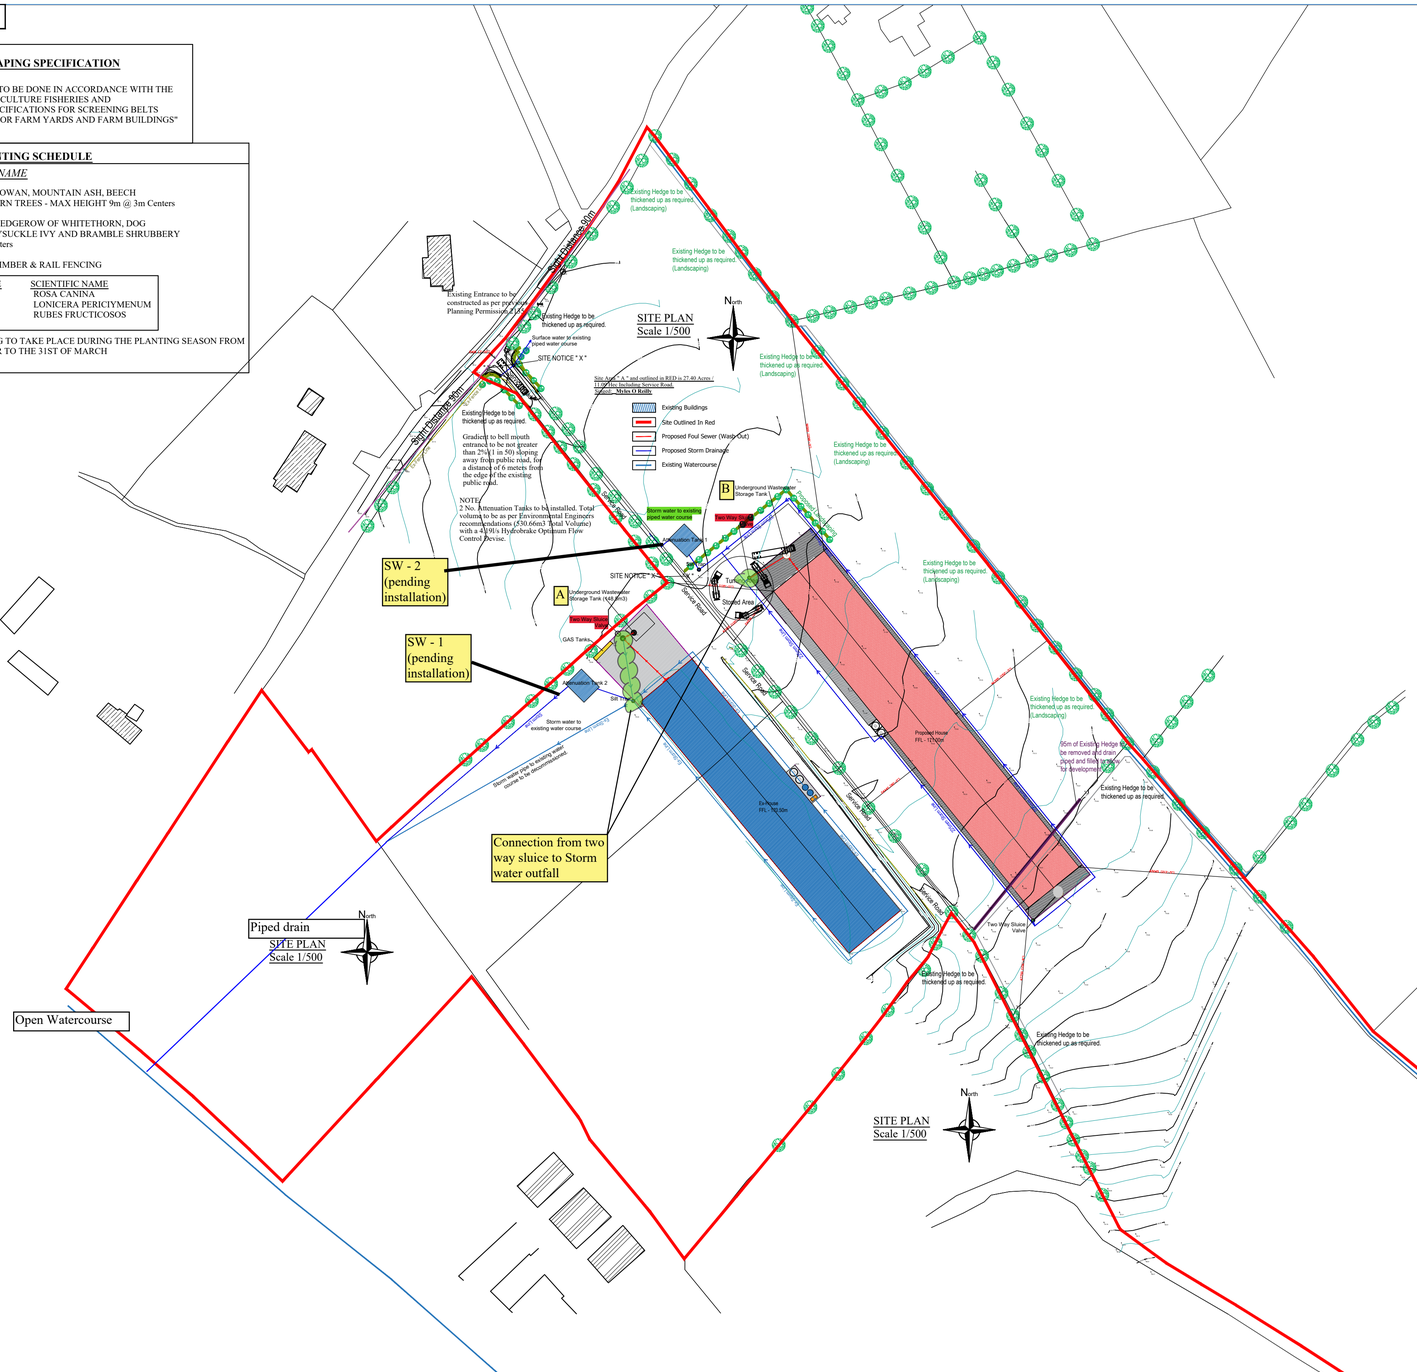

Site Plan
Scale1/1200

PLANTING INDEX

KEY	COMMON BOTANICAL NAME	NAME	SIZE	MATURITY	QTY
	Fagus Sylvatica	Beech	14-16 cm	40yrs	20
	Crataegus Monogyna	Hawthorn	12-14 cm	10yrs	20
	Sorbus Aucuparia	Rowan	12-14 cm	30yrs	20
	Fraxinus excelsior	Ash	12-14 cm	35yrs	20
	Alnus Glutinosa	Alder	12-14 cm	35yrs	20
	WHITETHORN, DOG ROSE/HONEYSUCKLE IVY AND BRAMBLE SHRUBBERY	Hedge	12-14 cm	4yrs	600

Hedge along site boundaries
WHITETHORN, DOG ROSE/HONEYSUCKLE IVY AND BRAMBLE SHRUBBERY @ 300mm Centers 160m of Hedge to be Planted

Note..
Trees and planting to be planted during first planting season (October – March) after completion of building and site works
All trees to be staked and tied properly.
Any Failures to be replaced in the following season

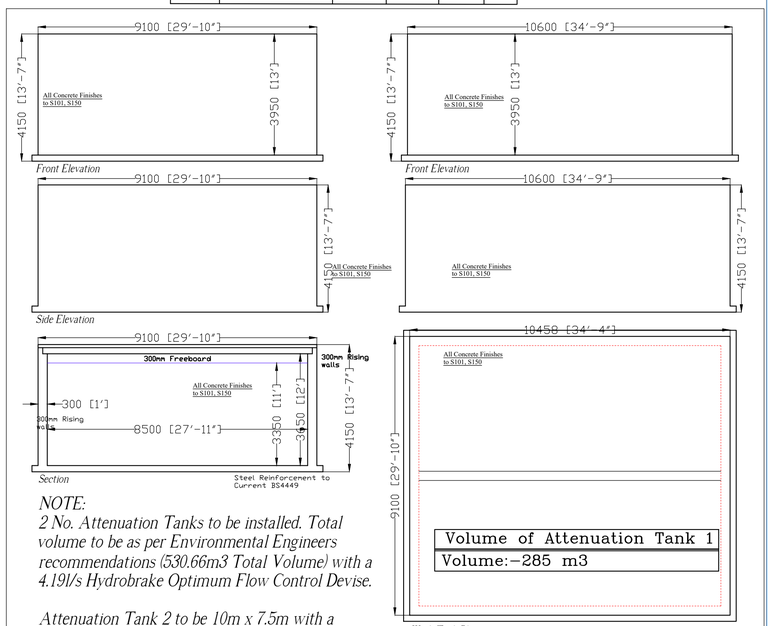

NOTE:
2 No. Attenuation Tanks to be installed. Total volume to be as per Environmental Engineers recommendations (530.66m3 Total Volume) with a 4.19l/s Hydrobrake Optimum Flow Control Devise.

Attenuation Tank 2 to be 10m x 7.5m with a capacity of 250m3 with 300mm freeboard.

Scale - 1/100

Do not scale from this drawing, use figured dimensions only. All errors and omissions to be reported to the engineer. This drawing to be read in conjunction with relevant consultant's drawings.

NOTES:

rev.	date	drawn	description
A	12.02.08	MOR	ABCDEFGHIJ

© This drawing or design may not be reproduced without permission

MO'Reilly CIVIL ENGINEERING
ARCHITECTURAL&CIVIL DESIGN GPS & TOPOGRAPHIC SURVEYING SETTING-OUT
Crubany, Cavan, Co. Cavan T: 0877521970 E: moreillycivileng@hotmail.com

Client	Liam O'Neill	Date	06-02-24	Drawn MOR	Checked MOR
Project	Proposed Construction of 1 no Freerange Broiler House and all ancillary works at Creeve, Latton, Castleblayney, CO. Monaghan.	Job No.	2023-22	Dwg. No. PL02	Rev. -
Drawing Title	Site Plan	Scale	1/1200	Status F.I.	Dwg Size Size A1

© This drawing or design may not be reproduced without permission