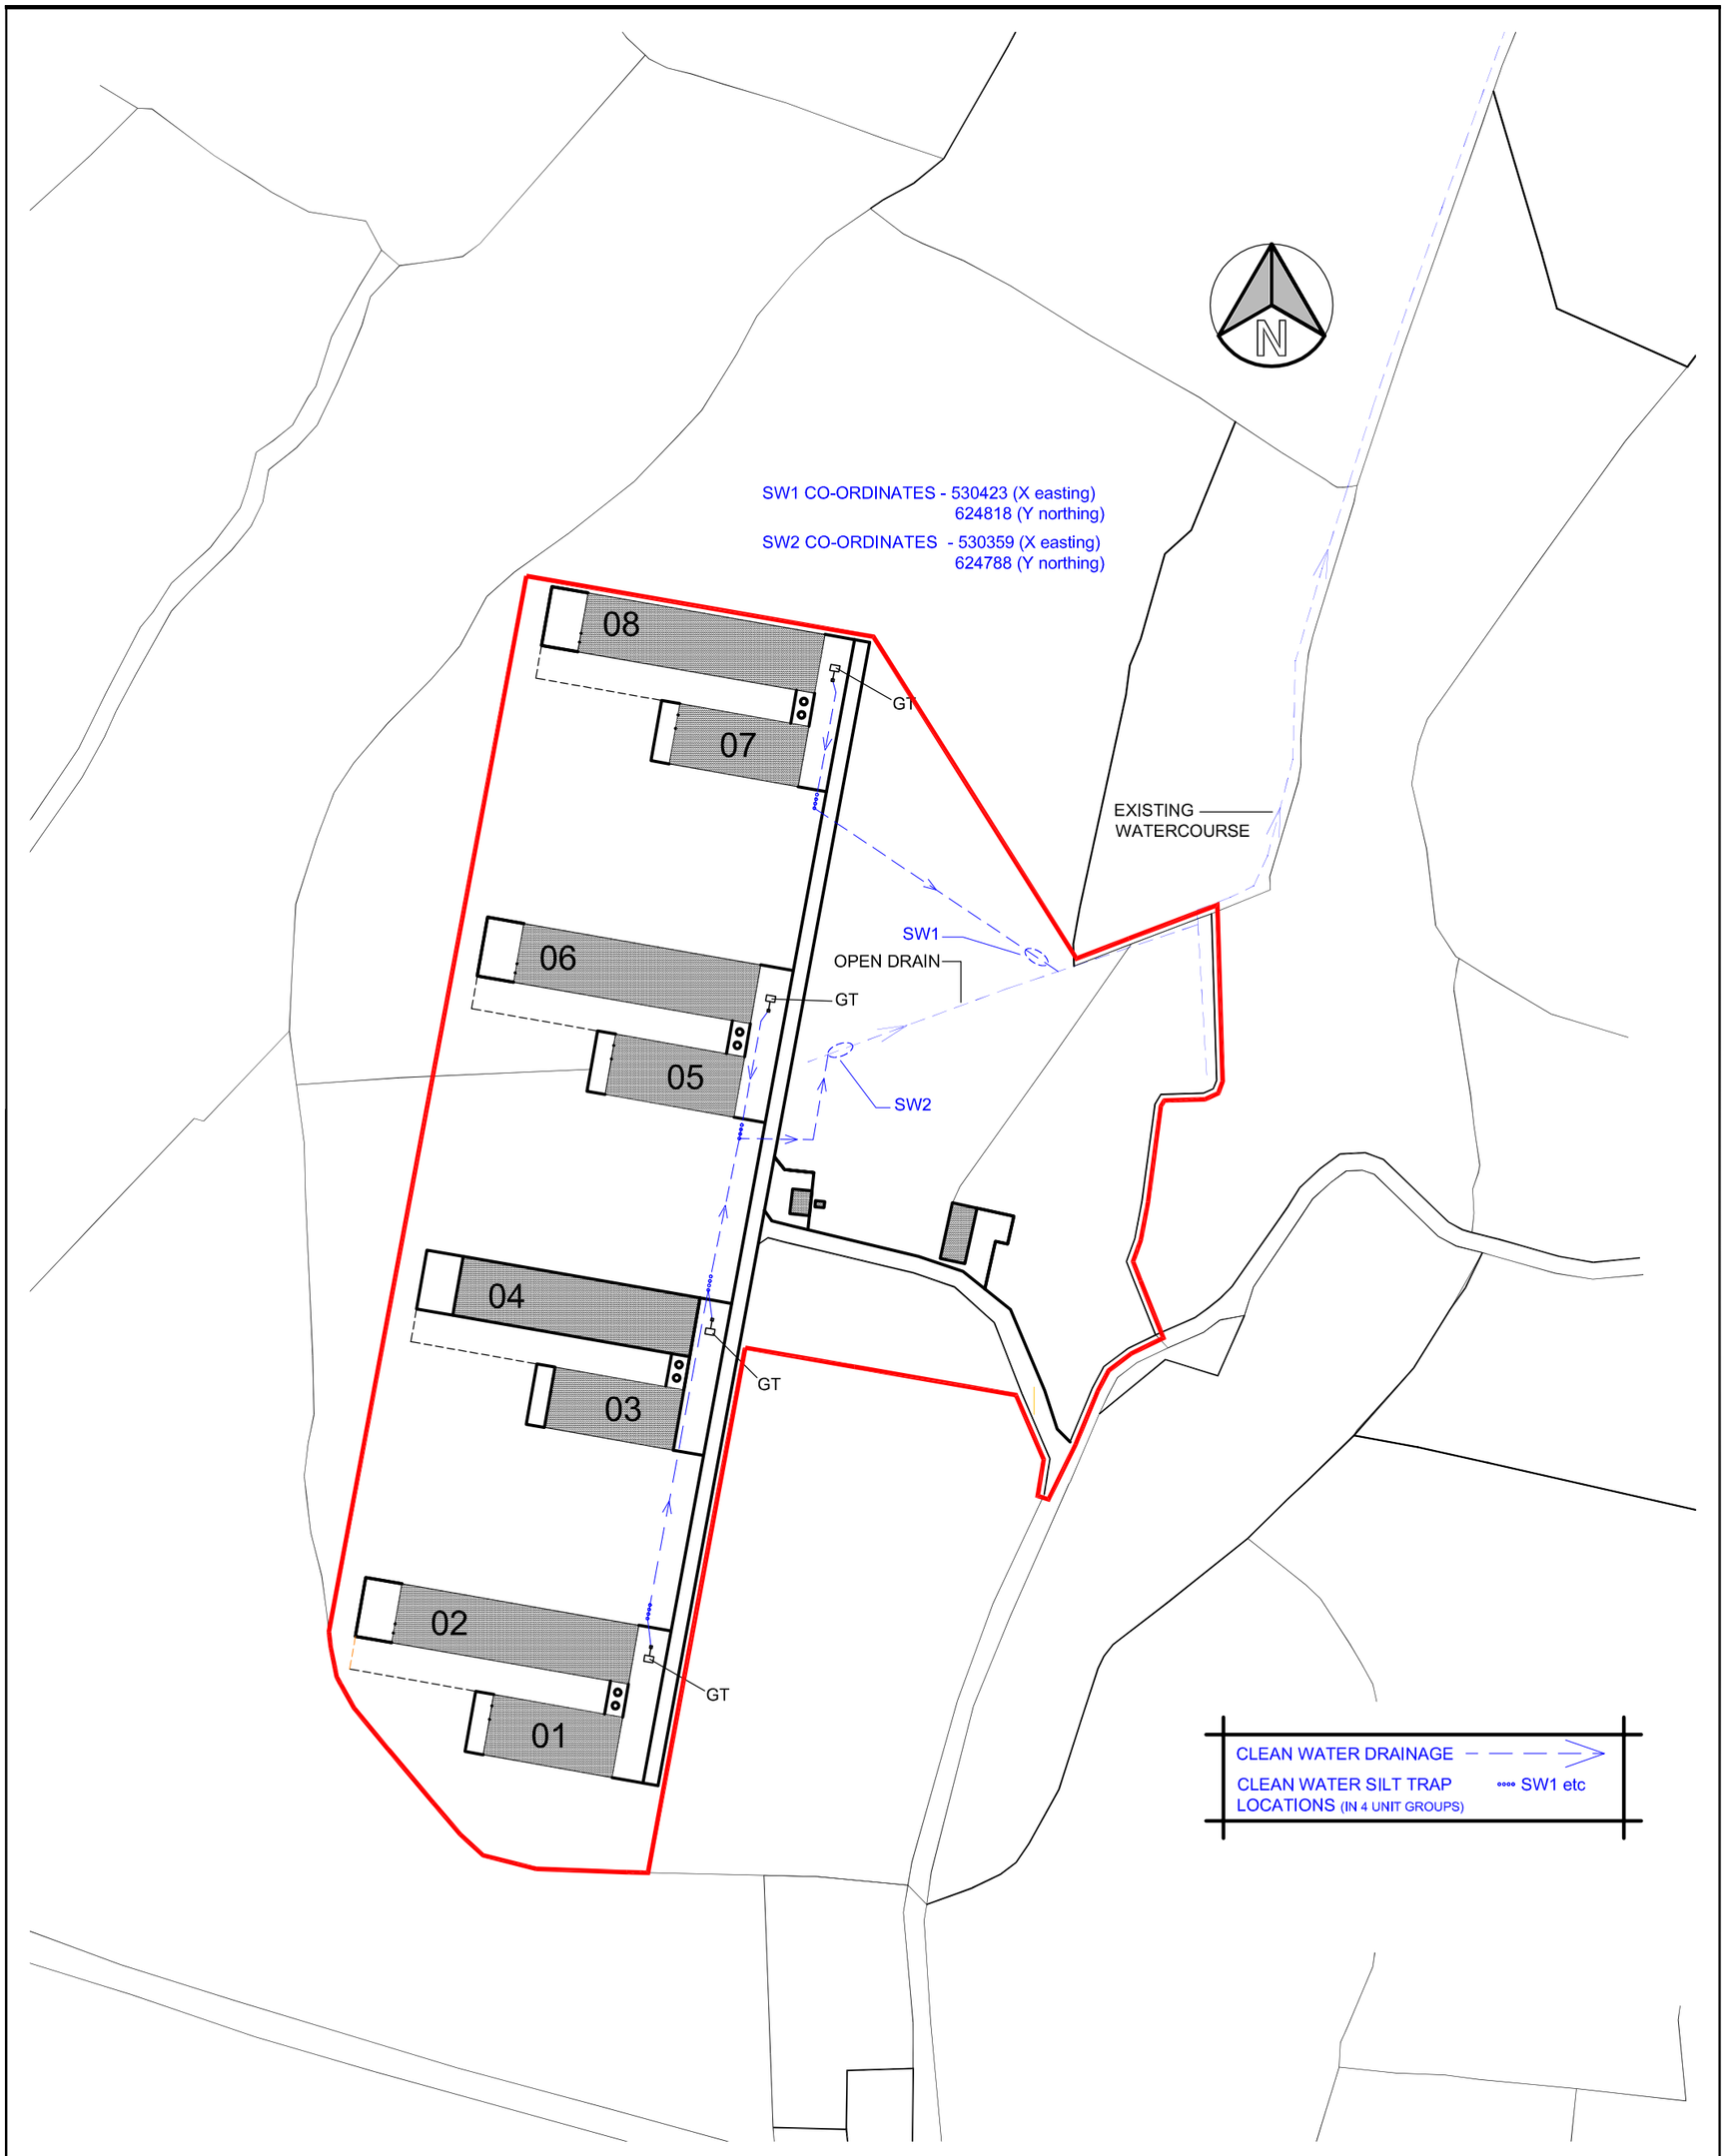

CERES CONSULTING

Agricultural & Environmental Consultants

Barleyfield, Kilbrittain, Co. Cork.

Phone: 023 88 49000 email: info@ceres.ie

Project: **EPA IPPC licence Application**	**LICENCE APPLICATION**	
Dwg title: **SITE PLAN - CLEAN WATER DRAINAGE**	Date: MARCH 2024	Scale: 1:2000 @ A3
Client(s): **ENFIELD BROILER BREEDERS LTD.**	Drawn by: R.R.	Chkd by:
Address: **GORTEEN, BROADFORD, CO. LIMERICK, P56 VH76**	Dwg No. **BFIELD-2024-104**	Rev: **F**