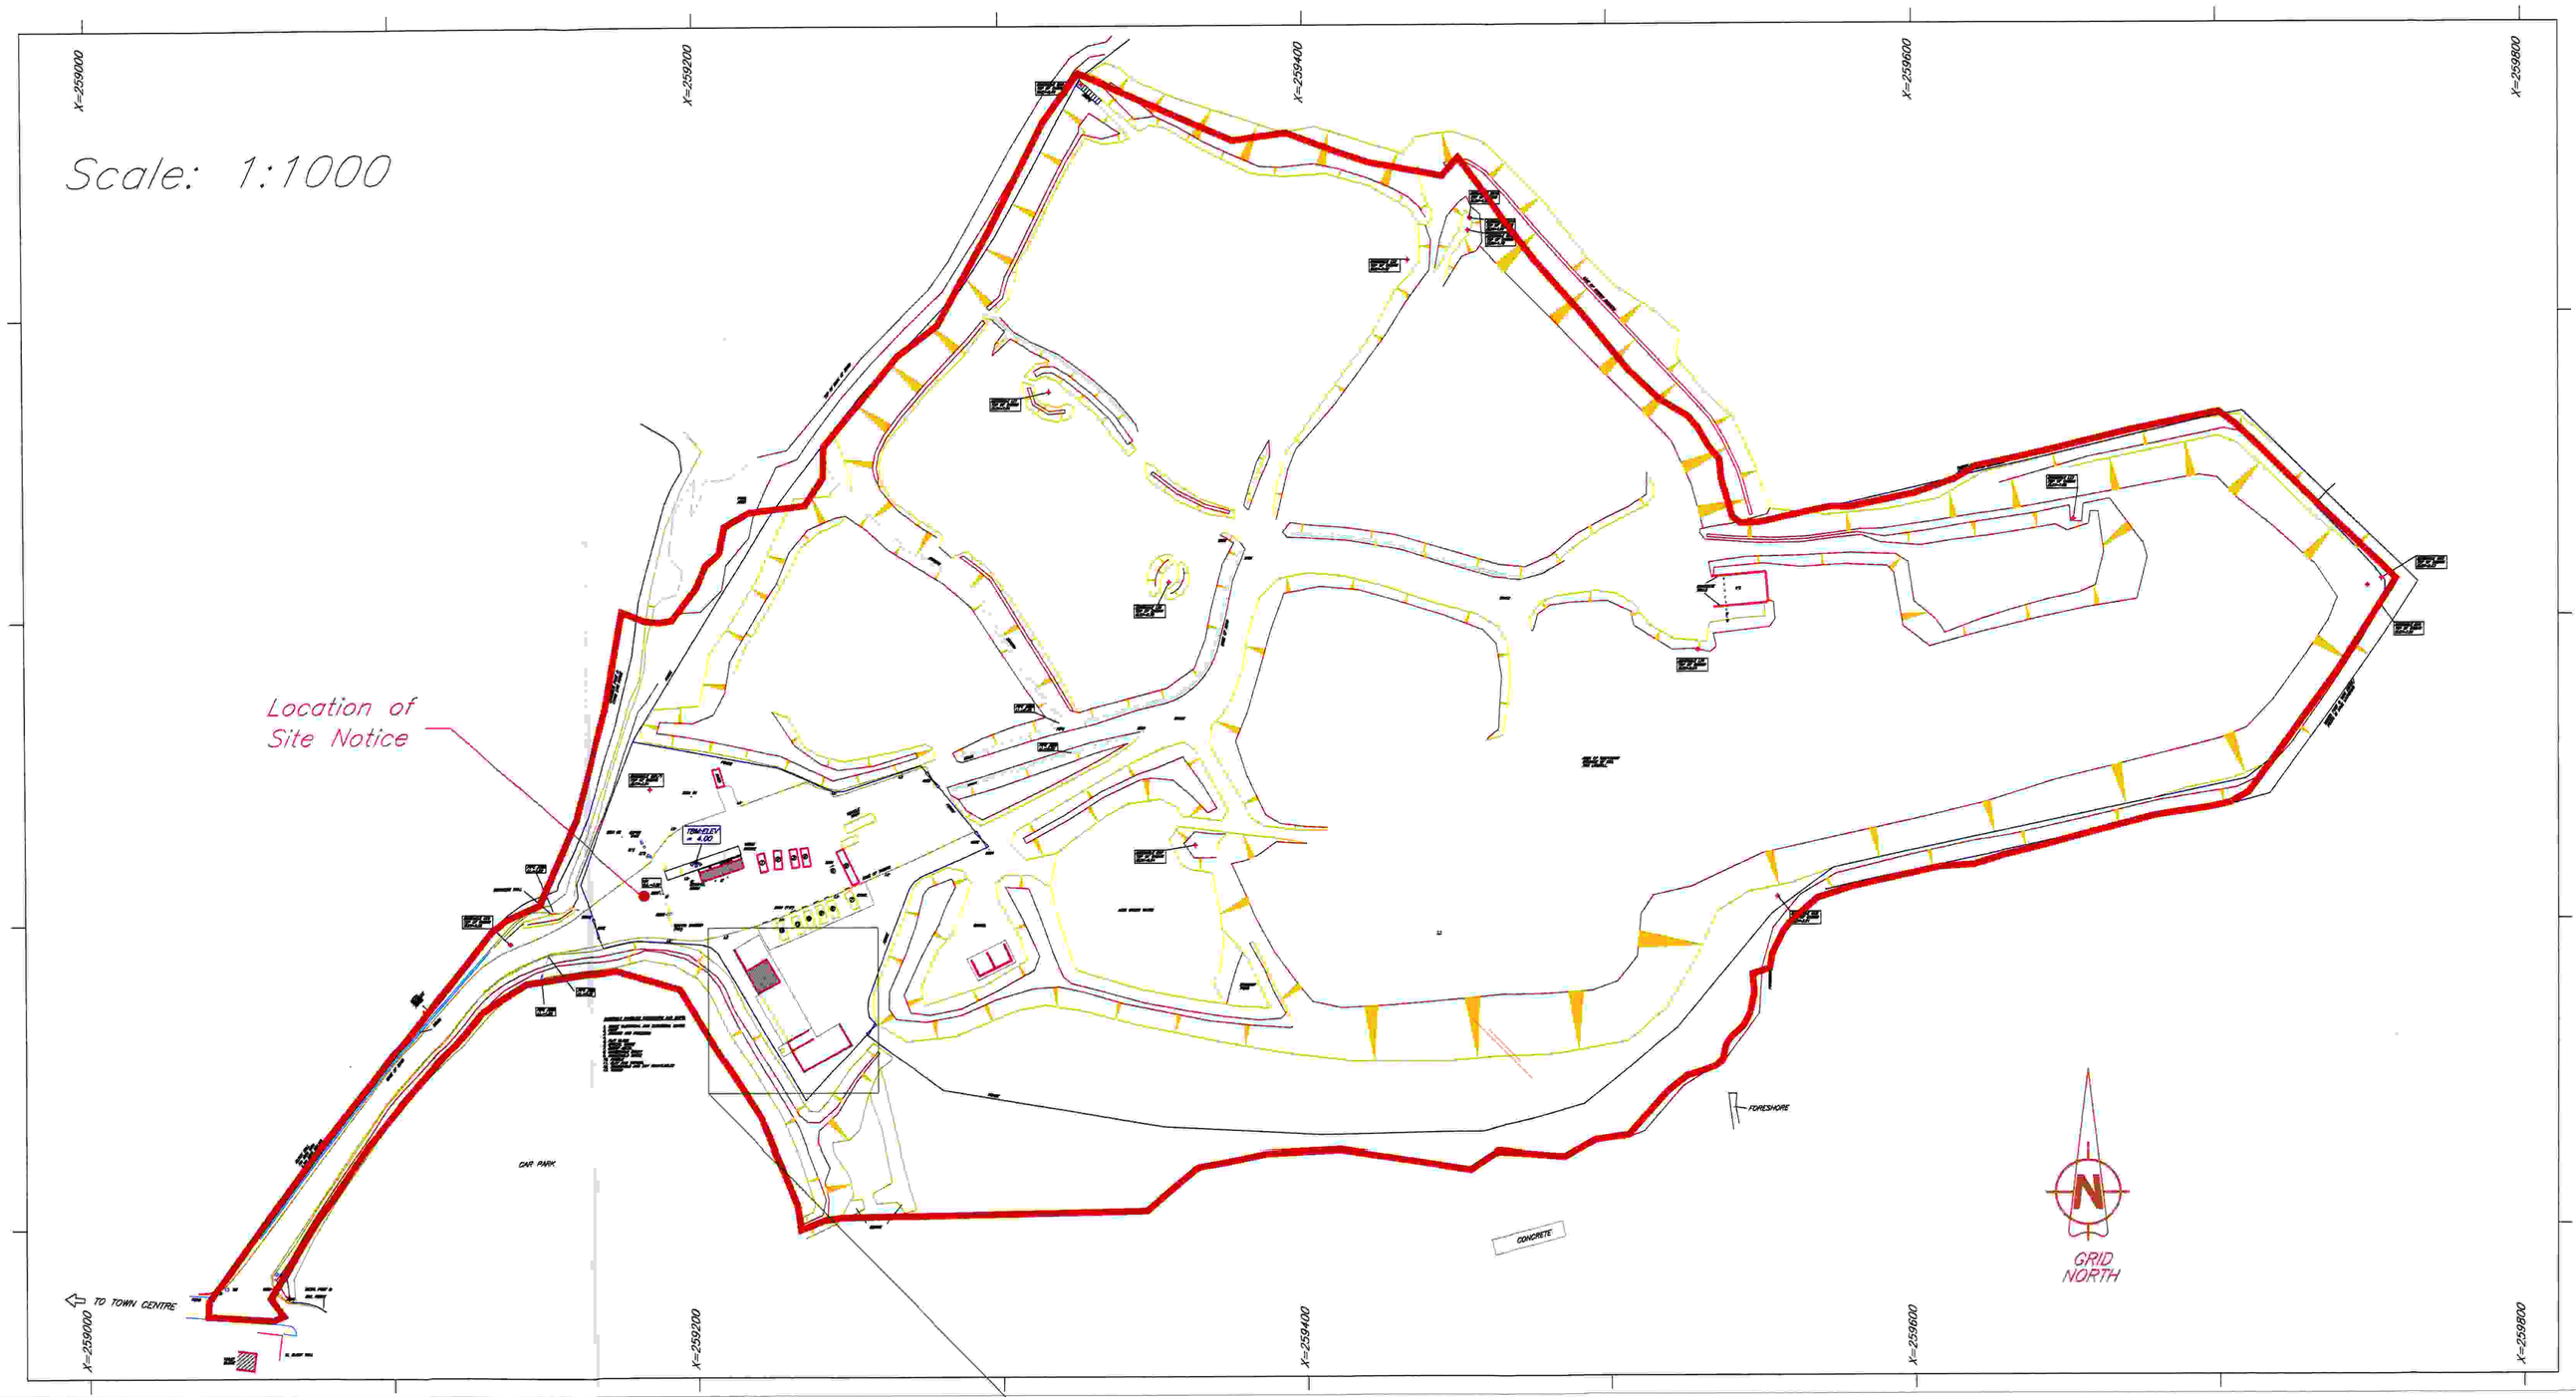

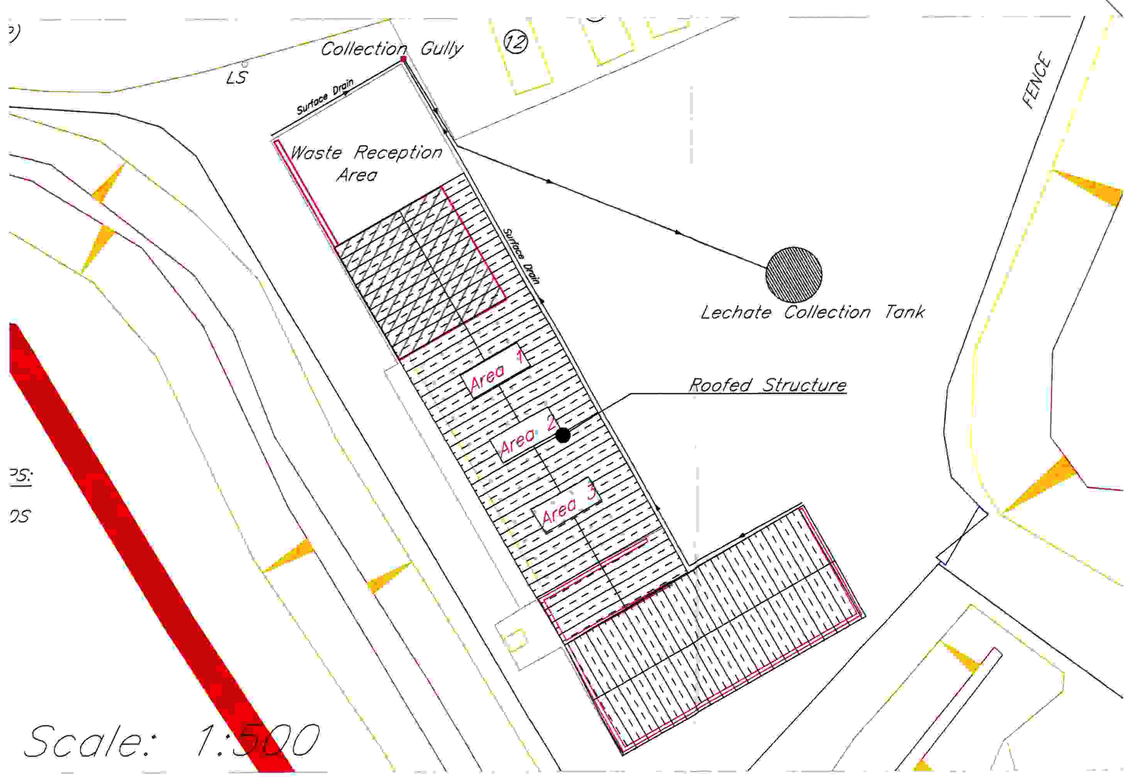

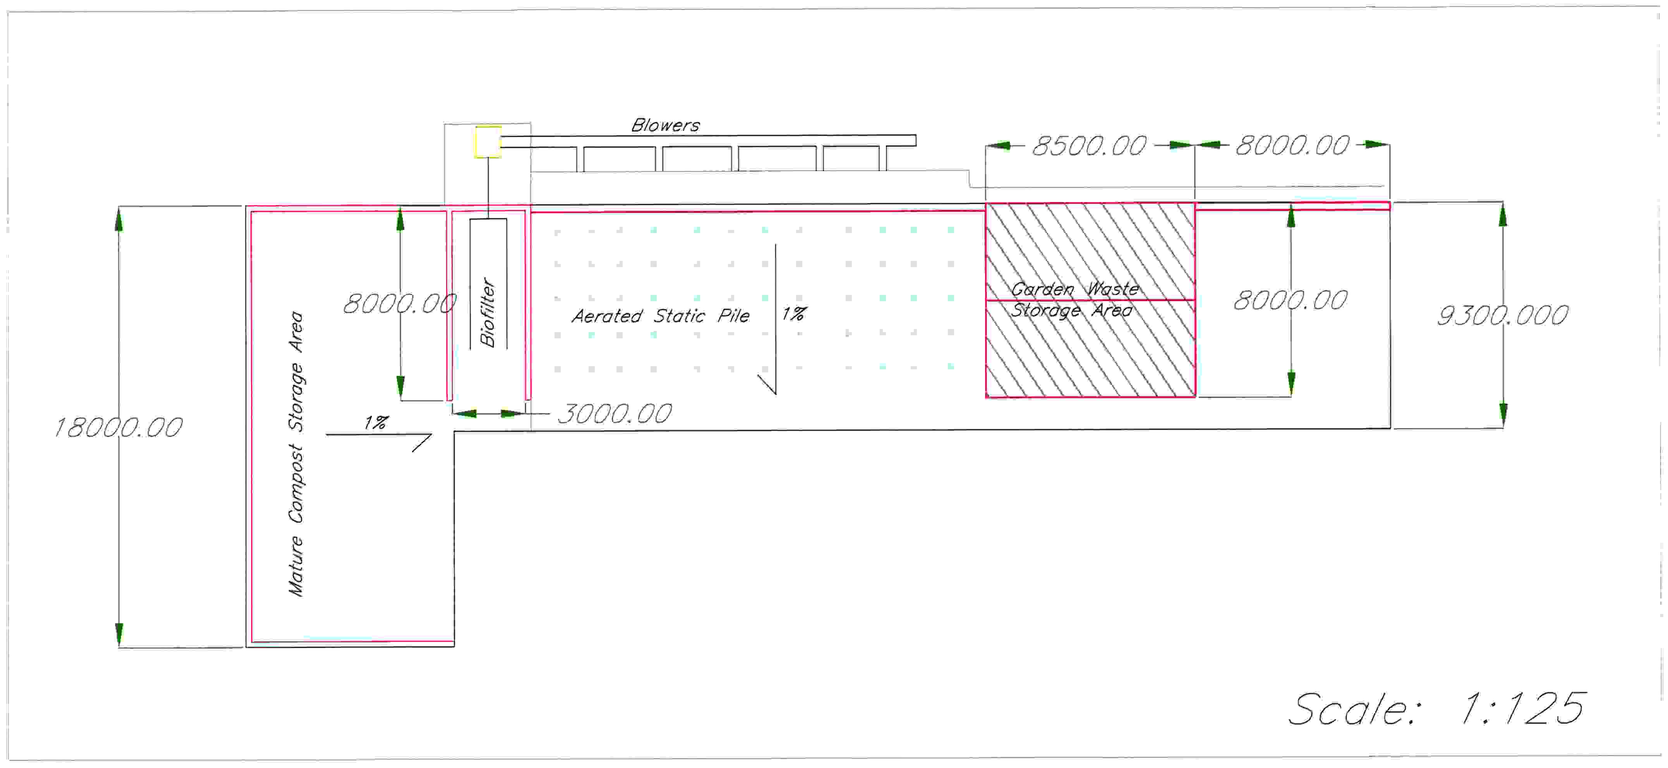

Waterford County Council

Environment Department
County Civic Offices
Dungarvan
Co. Waterford

Telephone: 058 22000
Fax: 058 20889
Website: www.waterfordcoco.ie

Notes:

No.	Date	By	Amendments
x	x	x	x

Project:

Licence Review Application

-Tramore Waste Disposal Site-

Title:

Site Plan

Issue Details		Office Use Only	
Drawn.	DW	File Ref.	
Checked.	FC	Job No.	
Approved.	FC	Drawing No.	Rev.
Scale.	As shown	LRA - 01-	
Date.	Feb. 2004		