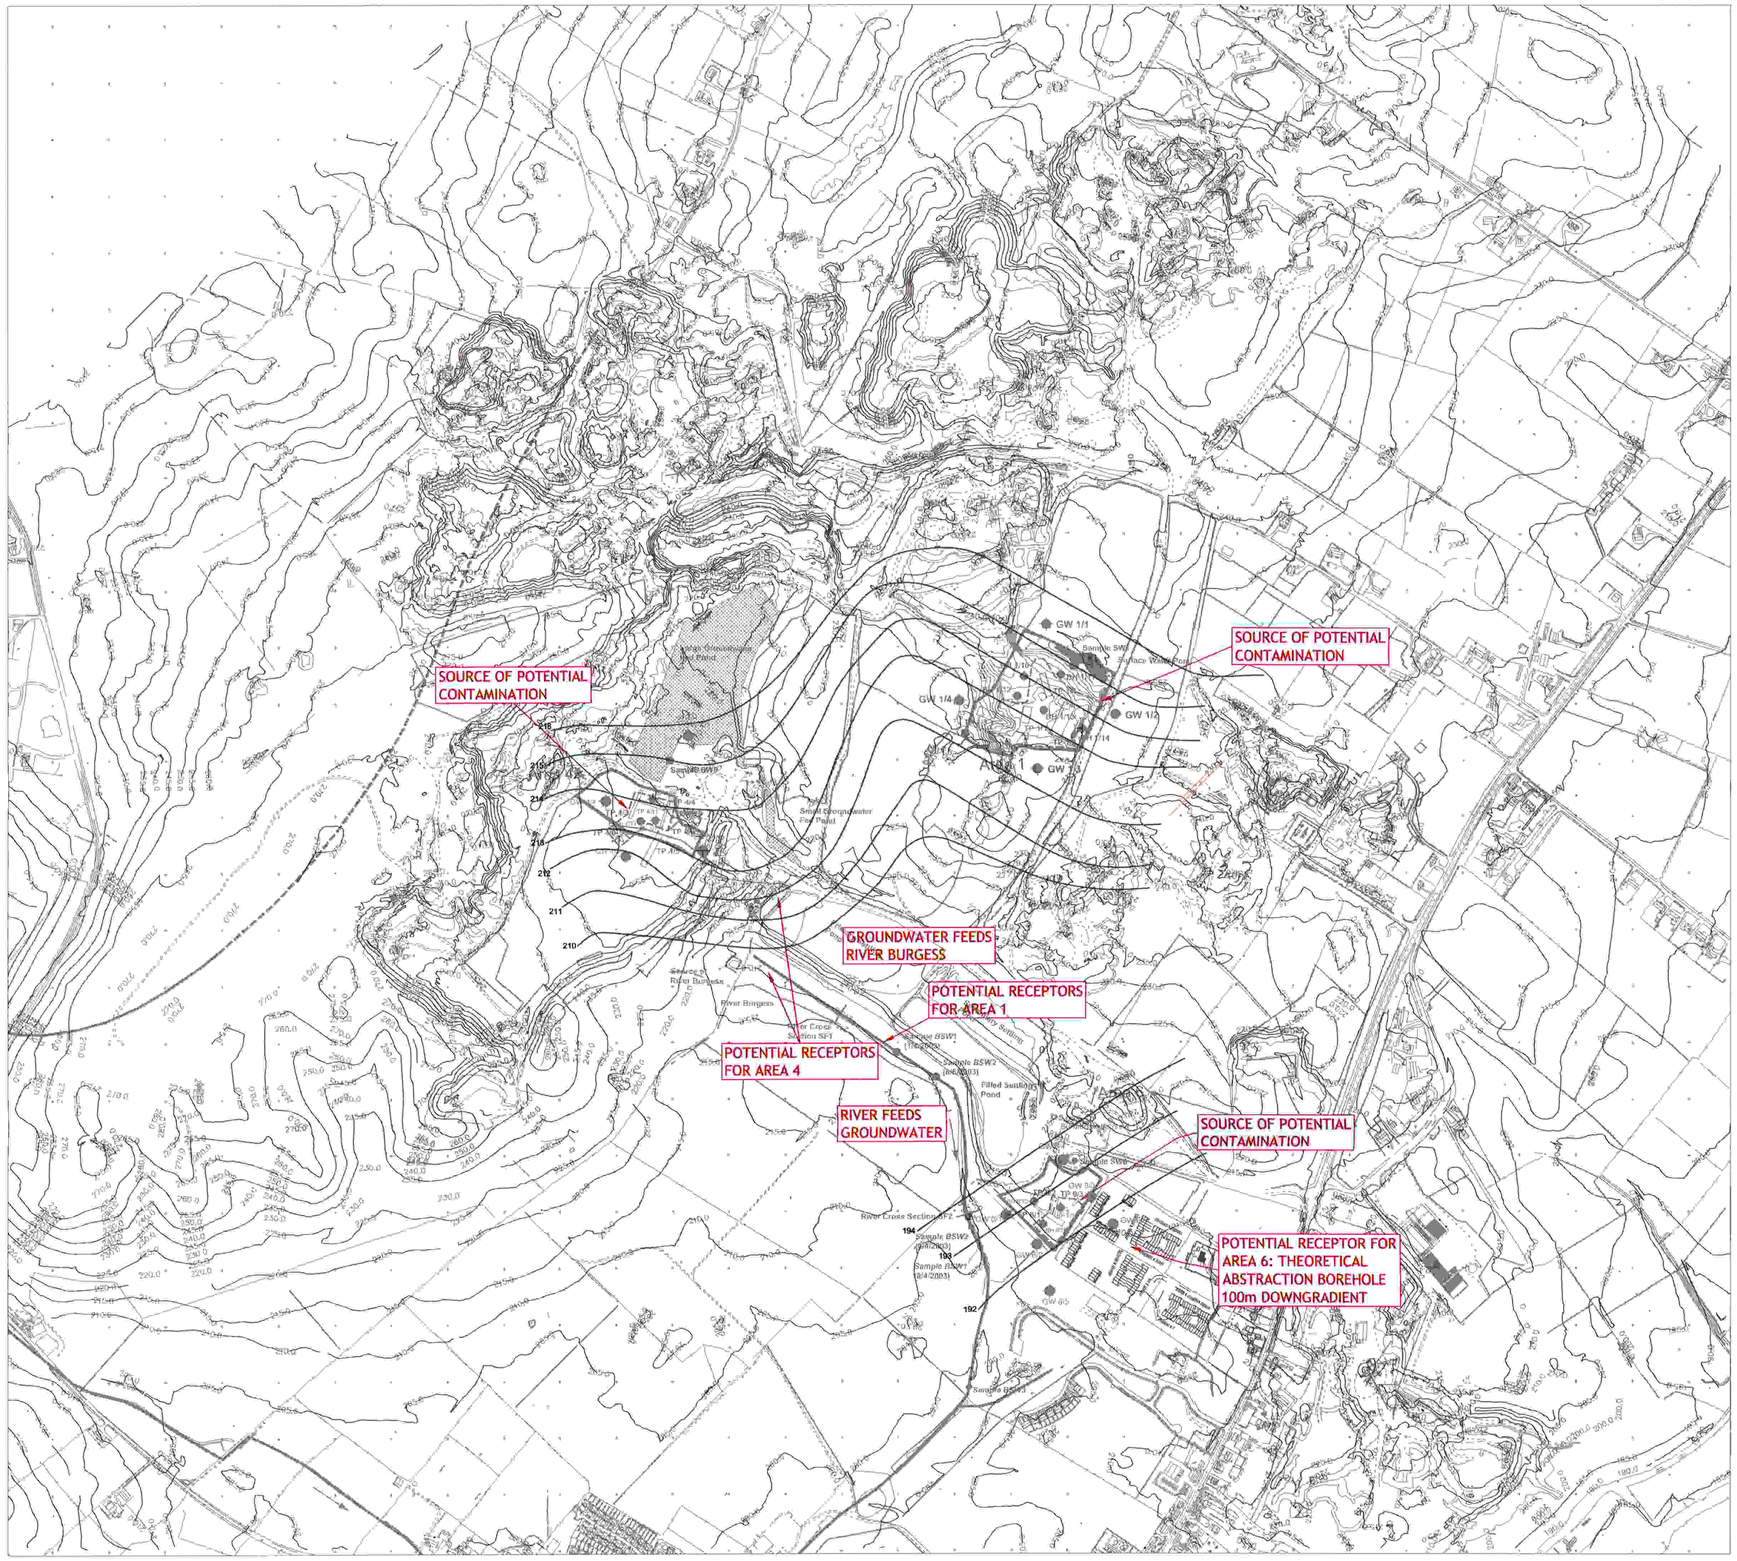

Version	Amendment	Originated by and date	Checked by and date	Approved by and date
B	General revisions	MS 08/03	AJ 08/03	PRR 08/03
A	First Issue	GTS 06/03	AJ 06/03	PRR 06/03

PARKMAN

FS 15024

Client	CRH
Project	Blessington, Co. Wicklow
Drawing Title	Figure 7 Plan Conceptual Model
Purpose	Information
Draft / Issue	Draft ●
Scale at A1	1:5000
Issuing Office	Birmingham
Telephone	0121 355 8949
Drawing Number	4000043/A/9
Version	B

© Parkman copyright

Environment & Waste
Received - 7 OCT 2004
Initials