LEGEND:

EXISTING SITE LEVEL	+67.00
PROPOSED FINISHED GROUND LEVEL	+67.00
PROPOSED WORKSHOP/OFFICES	
PROPOSED ASPHALT SURFACING (see detail 1 drg. no. 1360–p1)	
PROPOSED LANDSCAPING	
PROPOSED IN–SITU KERB	
PROPOSED CHAINLINK FENCE	
SITE BOUNDARY	
PROPOSED ACCESS ROAD	
BACK INLET GULLY TRAP	BIGT
ACCESS JUNCTION	AJ
PROPOSED FOUL SEWER	
PROPOSED LEACHATE PIPELINE	
PROPOSED SURFACE WATER SEWER	
PHASE 2 TO BE OPERATED UNDER EPA LICENSE	
INTERCEPTOR DRAIN (SEE SECTION B–B)	

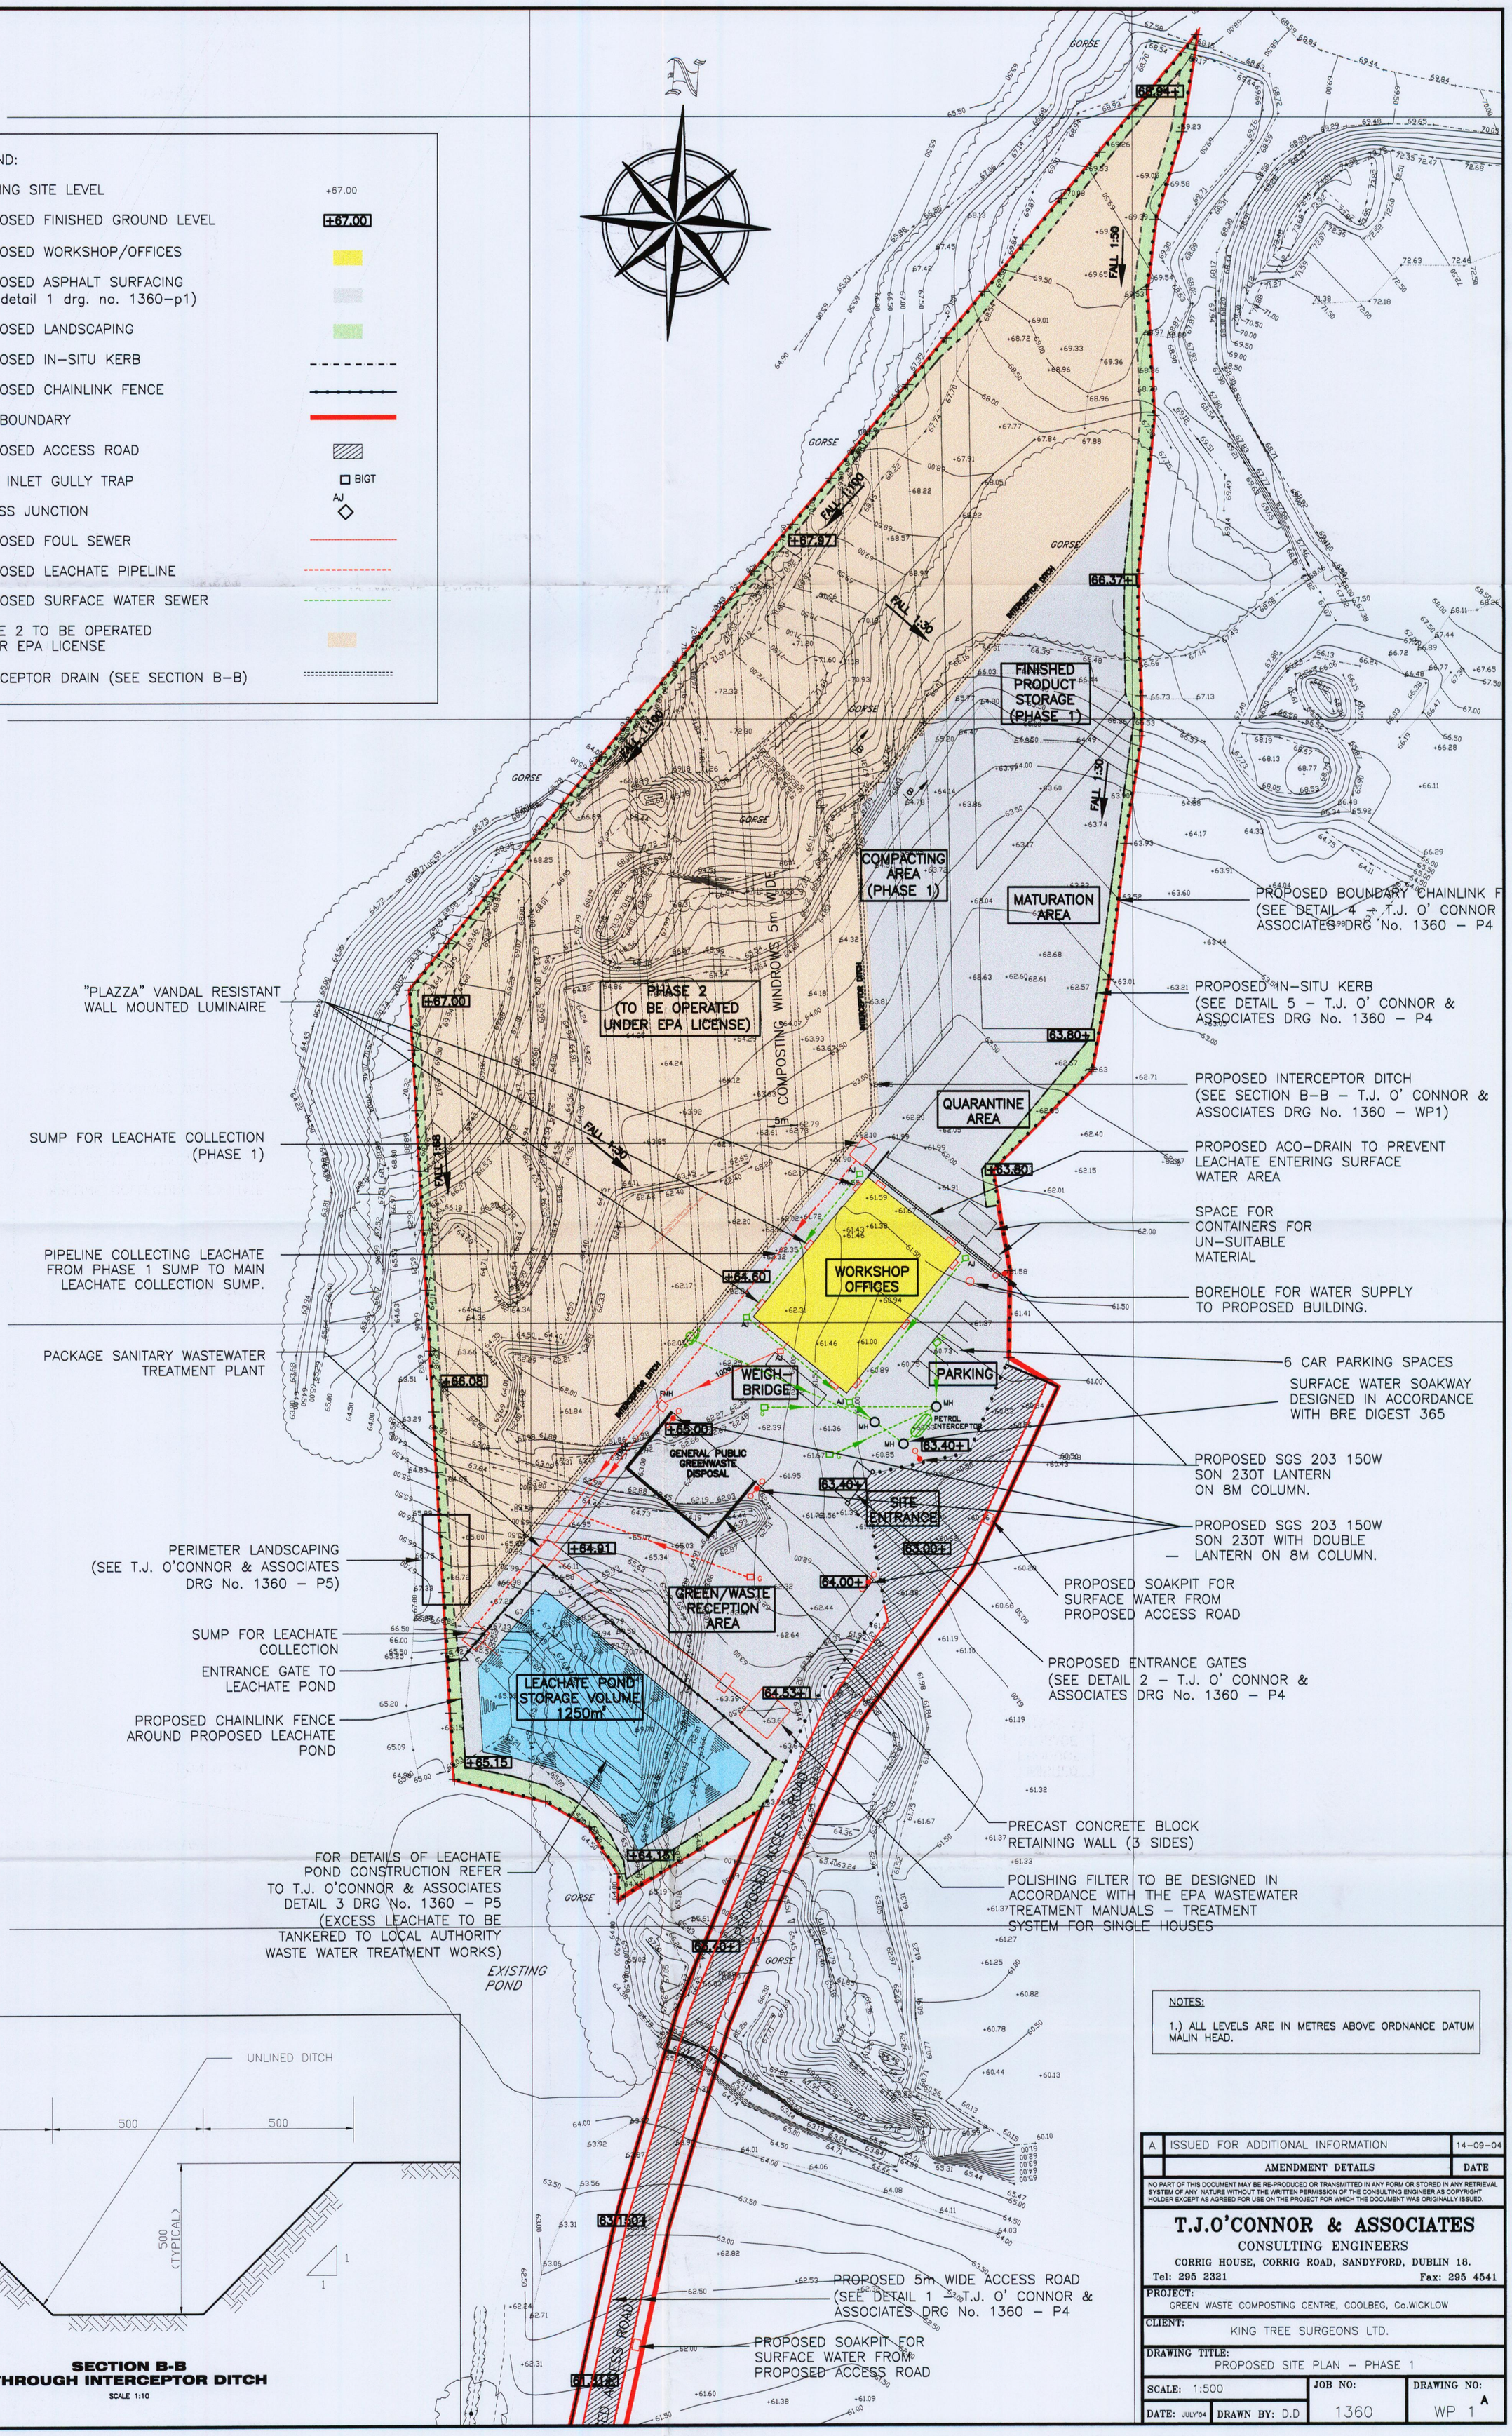

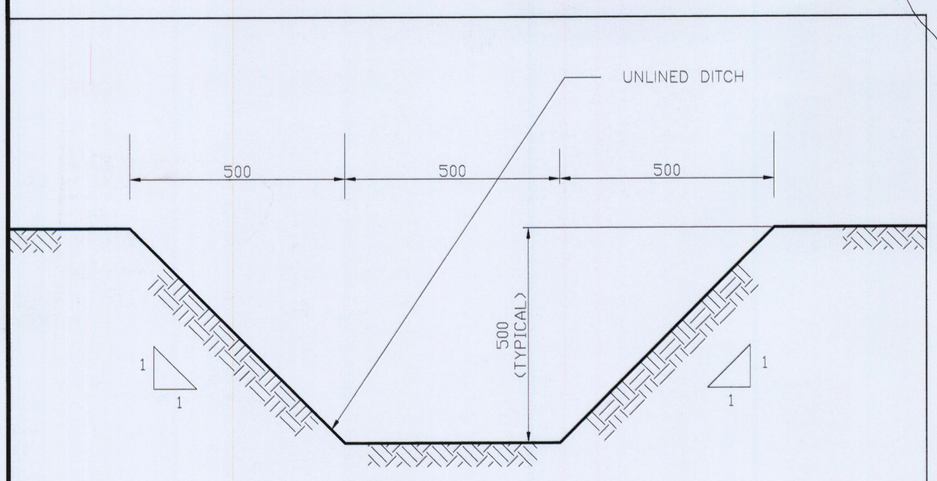

SECTION B-B
THROUGH INTERCEPTOR DITCH
SCALE 1:10

NOTES:

1.) ALL LEVELS ARE IN METRES ABOVE ORDNANCE DATUM MALIN HEAD.

A	ISSUED FOR ADDITIONAL INFORMATION	14–09–04
	AMENDMENT DETAILS	DATE

NO PART OF THIS DOCUMENT MAY BE RE-PRODUCED OR TRANSMITTED IN ANY FORM OR STORED IN ANY RETRIEVAL SYSTEM OF ANY NATURE WITHOUT THE WRITTEN PERMISSION OF THE CONSULTING ENGINEER AS COPYRIGHT HOLDER EXCEPT AS AGREED FOR USE ON THE PROJECT FOR WHICH THE DOCUMENT WAS ORIGINALLY ISSUED.

T.J.O'CONNOR & ASSOCIATES
CONSULTING ENGINEERS
CORRIG HOUSE, CORRIG ROAD, SANDYFORD, DUBLIN 18.
Tel: 295 2321 Fax: 295 4541

PROJECT: GREEN WASTE COMPOSTING CENTRE, COOLBEG, Co.WICKLOW

CLIENT: KING TREE SURGEONS LTD.

DRAWING TITLE: PROPOSED SITE PLAN – PHASE 1

SCALE: 1:500	JOB NO:	DRAWING NO:
DATE: JULY'04 DRAWN BY: D.D	1360	WP 1 A