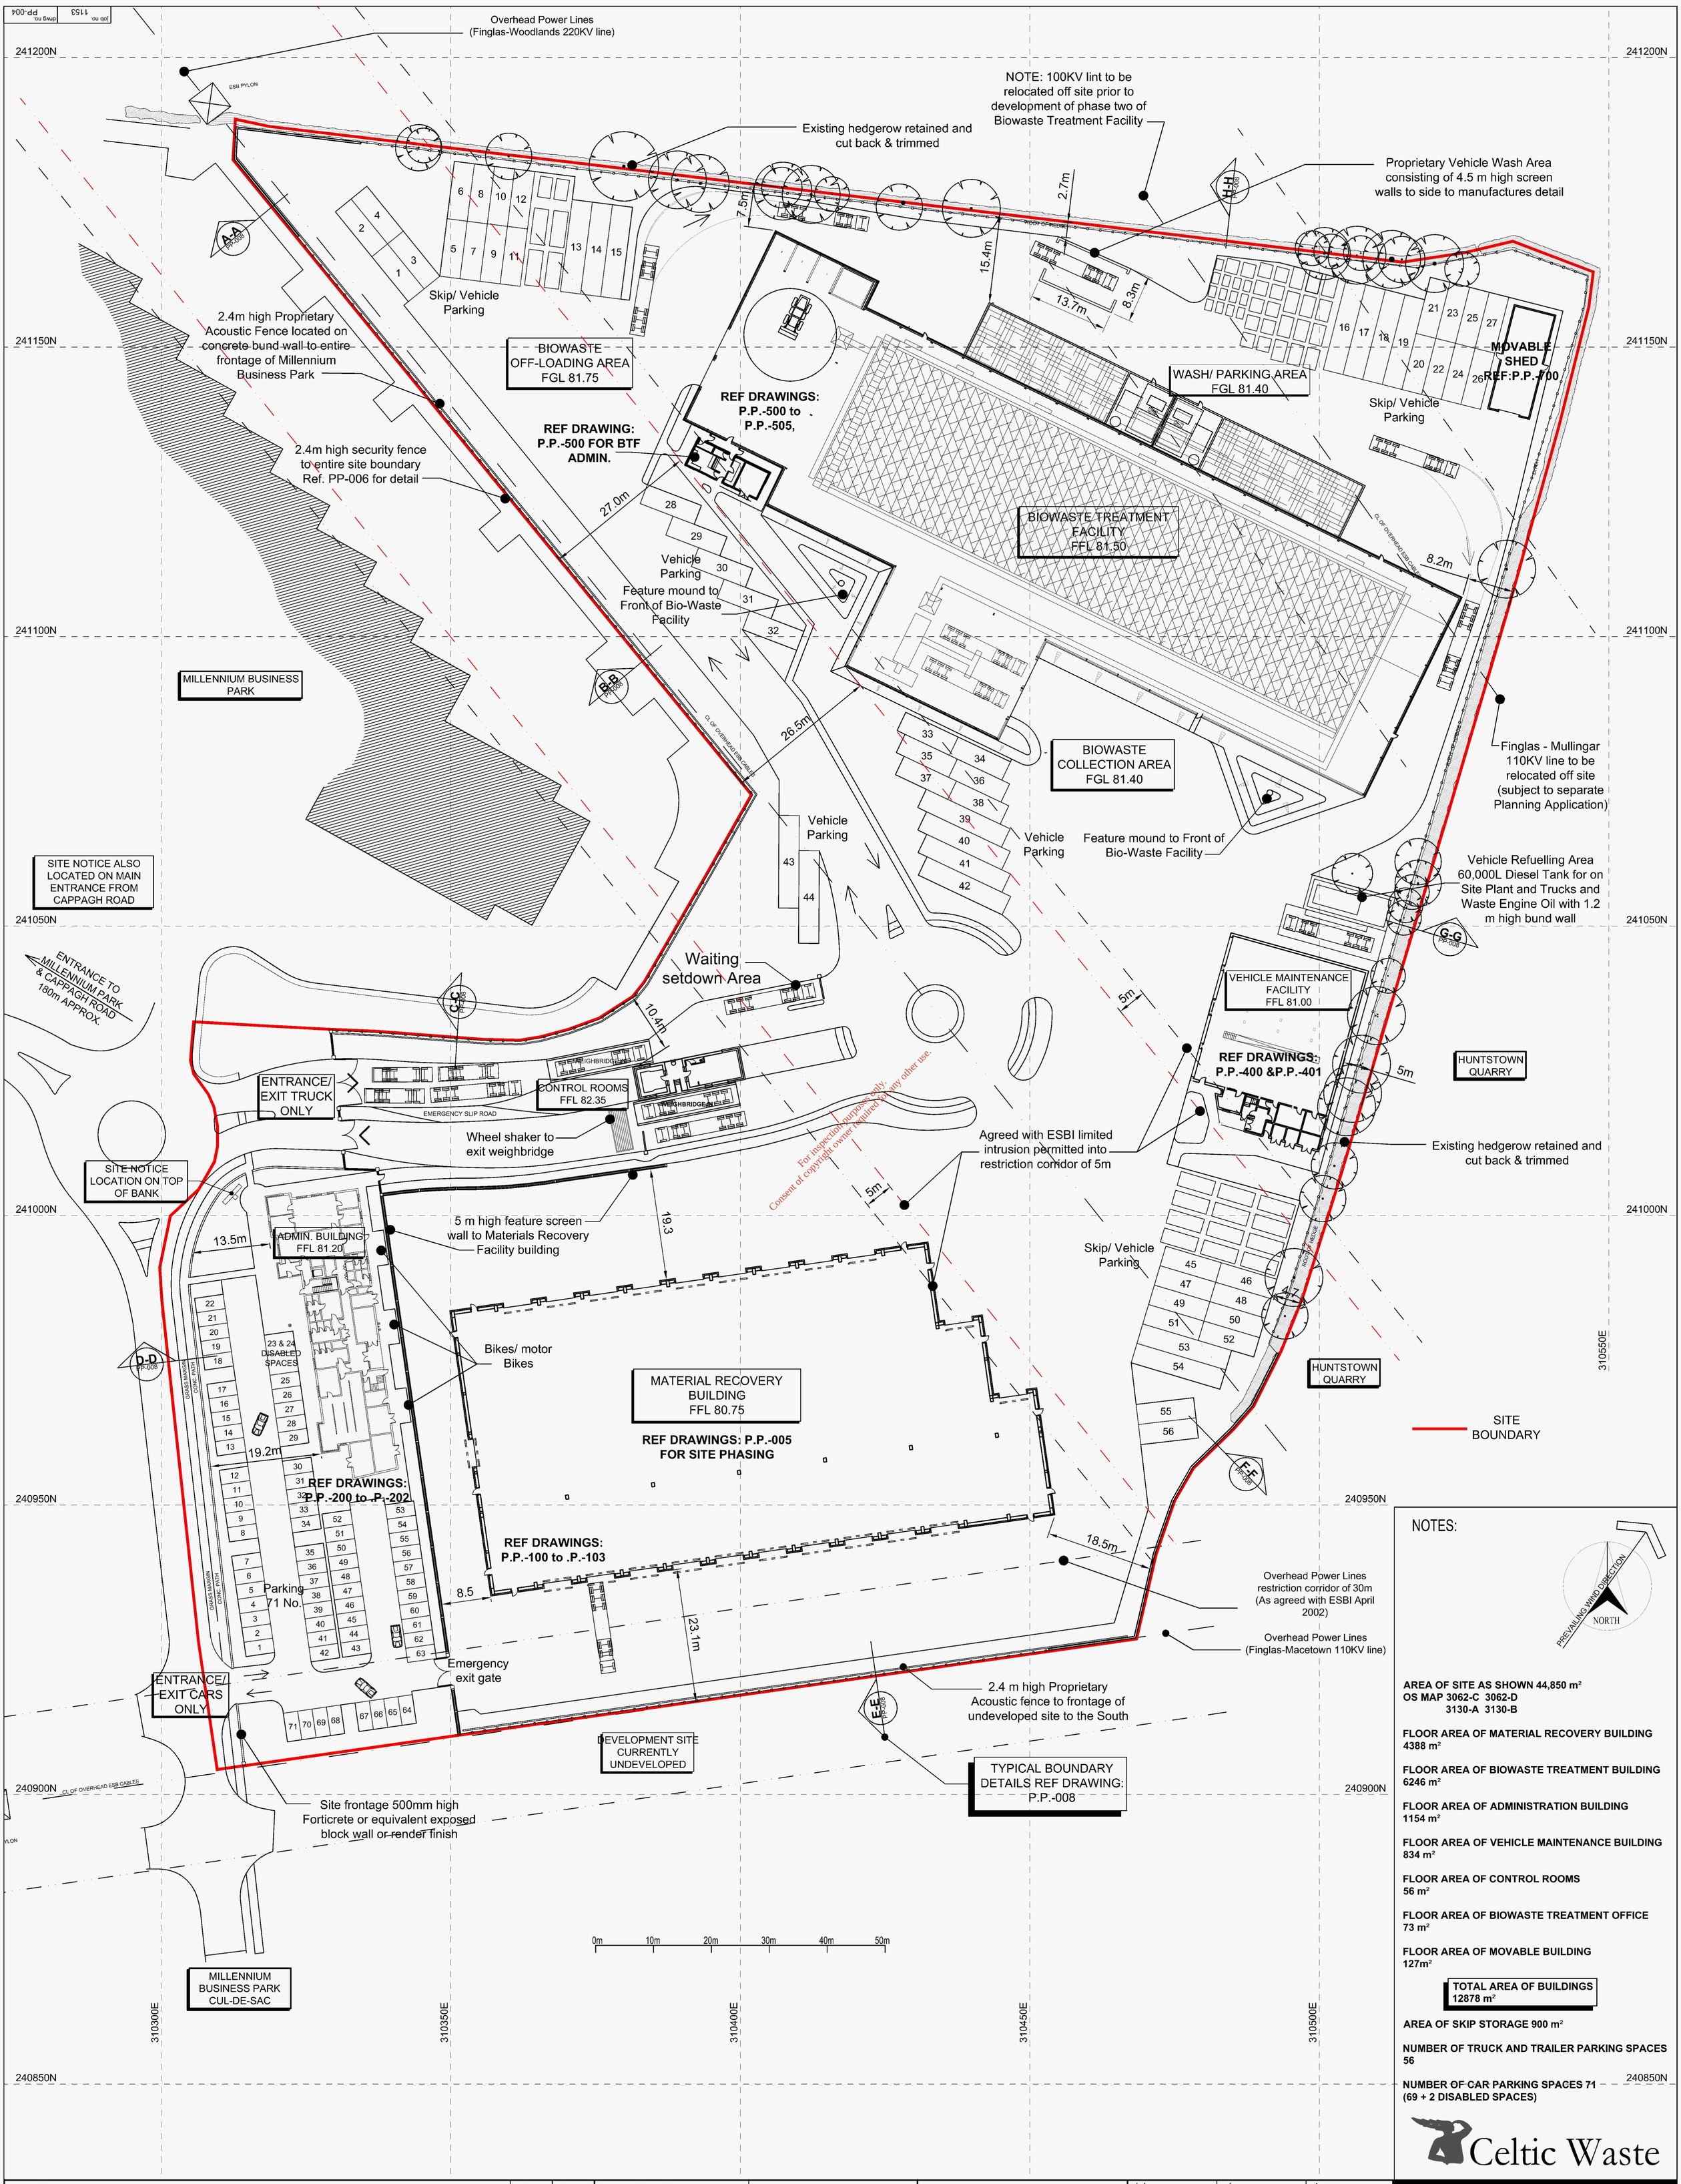

NOTES:

PREVAILING WIND DIRECTION
NORTH

AREA OF SITE AS SHOWN 44,850 m²
OS MAP 3062-C 3062-D
3130-A 3130-B

FLOOR AREA OF MATERIAL RECOVERY BUILDING 4388 m²

FLOOR AREA OF BIOWASTE TREATMENT BUILDING 6246 m²

FLOOR AREA OF ADMINISTRATION BUILDING 1154 m²

FLOOR AREA OF VEHICLE MAINTENANCE BUILDING 834 m²

FLOOR AREA OF CONTROL ROOMS 56 m²

FLOOR AREA OF BIOWASTE TREATMENT OFFICE 73 m²

FLOOR AREA OF MOVABLE BUILDING 127m²

TOTAL AREA OF BUILDINGS 12878 m²

AREA OF SKIP STORAGE 900 m²

NUMBER OF TRUCK AND TRAILER PARKING SPACES 56

NUMBER OF CAR PARKING SPACES 71 (69 + 2 DISABLED SPACES)

Celtic Waste

revisions	date	issue

Do not scale from this drawing. If in doubt, consult the Architects.

The copyright of this drawing is vested in the Architects. It must not be copied or reproduced without written consent.

stamp: THE ROYAL INSTITUTE OF THE ARCHITECTS OF IRELAND

job title: MRF & BT FACILITY at MILLENNIUM BUSINESS PARK, TOWNLAND OF GRANGE, CAPPAGH ROAD, BALLYCOOLIN, DUBLIN 11. for CELTIC WASTE LTD.

job no.	drwg no.	issue
1153	PP-004	P.P.

drwg title: PROPOSED SITE LAYOUT MASTERPLAN

drwn by	scale	date
C.B.	1:500 (A1)	NOV 2002

MURRAY ARCHITECTS
1 The Mews, 19 Pembroke Road, Ballsbridge, Dublin 4, Tel: 01 212 0000, Fax: 01 212 0001
Tara Court, Dublin Road, Naas, Co. Kildare, Tel: 045 898 222, Fax:045 899 700
E-mail : mmarch@indigo.ie

EPA Export 27-07-2017:03:03:34